

ADDENDUM NO. 24

Date: 09.28.2026

Project:

**Westfield Washington School Corporation
Bid Package 06, Bid Item #33
SR32 & Centennial Road New Roundabout Construction
17707 Centennial Road,
Westfield, IN. 46074**

Owner:

**C/O Westfield Washington School Corporation
19500 Tomlinson Road
Westfield, IN 46074**



Construction Manager:

**Hagerman, Inc
10315 Allisonville Road
Fishers, IN 46038**

TO: All Interested Bidders of Record

This Addendum #24, Dated 09.28.2026, forms part of the contract documents and modifies the original Bidding Documents Dated 09.04.2026. Please acknowledge receipt of this Addendum in the space provided on the Bid Form. Failure to acknowledge this Addendum may subject the Bidder to disqualification.

The Hagerman, Inc portion of this Addendum consists of the following information:

I. GENERAL INFORMATION

1. This is for Addendum #24 Dated 09.28.2026. (Please note this is really Addendum #04 for the SR 32 and Centennial Road New Round About Project) but is sequentially Addendum #24 on the overall Westfield Washington School New Middle School West Project, so we will refer to it as Addendum #24.

II. CHANGES TO THE PROJECT CONTRACT MANUAL

1. All contractors shall review the attached A&F Engineering (and CSO Architects) Addendum #24 Dated 09.28.2026 and incorporate the changes made to the drawings and specifications into the respective bid item scope of bid.

2. All Bidders shall review the updated Section 00 01 15 List of Drawings.
3. All Bidders shall review the updated Section 00 41 16 Bid Form. This revised Bid Form must be used for the formal bid. This Bid Form updated the Indiana State Board of Accounts Form 96 to the 2026 revision from the old 2013 revision.
4. All Bidders shall review the revised Section 00 26 00 Site Logistics Plan that reflects the shortened south leg of the roundabout that was changed in the previous Addendum #23. Please refer to the previous Addendum #23 for additional information.
5. Bid Item #33 SR32 & Centennial Road Roundabout Contractor can refer to the updated itemized quantities that have been supplied by A&F Engineering, but the contractors are responsible for their own quantity take-offs and estimate and bid quantities.
6. Bid Item #33 SR32 & Centennial Road Roundabout Contractor shall refer to the A&F Engineering Addendum #24 Write Up as they have addressed multiple questions from potential bidders.
7. Bid Item #33 SR32 & Centennial Road Roundabout Contractor shall review the changes made to the various drawings in this Addendum #24.
8. An optional Pre-Bid Meeting was held on September 24th at 11:00 AM at the Westfield Washington Schools Administration Building (19500 Tomlinson Road, Westfield, IN 46074) for all potential bidders. The Pre-Bid Meeting Sign in sheet is attached to this Addendum #24 for reference.

III. DESIGN INFORMATION

1. A&F Engineering and CSO Addendum #24 Dated 09.28.2026

END OF SECTION

ADDENDUM

ADDENDUM NO. 24

RE: Westfield Middle School – West

Date: September 26, 2026

By: Jeff Hill, A&F Engineering Company



This Addendum is issued in accordance with the provisions of “The General Conditions of the Contract for Construction,” Article 1, “Contract Documents” and becomes a part of the Contract Documents as provided therein. This Addendum includes:

Addendum Pages: 1-3

Attached Documents: None

Attached Drawing Sheets: 2, 3-4, 11, 13, 15, 17, 19, 29-47 of 47

PART 1 – GENERAL INFORMATION

1.1 Quantities

Updated quantity information pay items used for preparing your lump sum pricing are attached to this addendum document to use in preparation of bids.

PART 2 – BIDDING REQUIREMENTS

2.1 Not Used

PART 3 – SPECIFICATIONS

3.1 Not Used

PART 4 – DRAWINGS

4.1 Sheet 2 – Index and General Notes

A. Reissue attached sheet.

4.2 Sheets 2, 3-4, 11, 13, 15, 17, 19, 29-47; new sheet 10A

A. Revised sheets are provided and have modified the work based on design changes made in response to contractor questions with answers provided by the owner, along with information discussed at the Pre-Bid meeting held on September 24, 2026. These elements are summarized in Part 5. A summary of design plan changes are:

- Sheet 3: updated typical sections based on subgrade treatment changes to the truck apron area and multi-use path; more information is shown regarding the concrete treatment needed in the roundabout truck apron and approach splitter islands.
- Sheets 11, 13, 15, 17, 19: better show grass areas for sod or seeding that were asked about in the pre-bid meeting; earthwork summary table added; subgrade treatment callouts have been updated based on changes elected by the project owner.
- The cross sections on Sheets 29-47 have been updated to include earthwork information.
- Sheet 10A has been added to the plans depicting the existing asphalt pavement that needs to be removed as part of Common Excavation.

PART 5 – QUESTIONS AND ANSWERS

5.1 Below is a summary of questions received from prospective bidders along with answers. Additional information is available in the plans to help further the responses to questions received.

Q: Are underdrains required for this project?

A. No, underdrains are not required for this project.

Q. The truck apron cross section calls out for stabilized subgrade while the rest of the project calls for Subgrade Treatment, Type IC. The radius for the apron will be too narrow for a tiller to stabilize just that area. Would you consider switching to Type IC here also?

A. The plans have been updated based on this question and discussion at and after the pre-bid meeting to gain a good outcome for WWS. The subgrade treatment on the mainline pavement will be used under the truck apron and multi-use path. The plans have been updated to reflect these changes.

Q. Is there an earthwork summary table that can be provided? Do the cut and fill volumes on the cross sections include existing pavement removal?

A. Yes, this information is now provided in an earthwork summary table shown on Sheet 19 of the plans. Further, the cut and fill areas/volumes shown on the cross sections do include existing pavement removal since it is asphalt material.

Q. Can it be clarified where sod is being used versus seeding, it is unclear based upon the quantity of information and call outs?

A. Sodding and seeding callouts in the plans have been modified and updated for clarification. Sod is required in the central island and in the corner between curb and multi-use trail, and mulched urban seeding is used in the other disturbed project areas.

- Q. There were fences/gates added to be required around the perimeter of the intersection project site. It will be a challenge to maintain access to the homes here. Is a temporary driveway needed? The project staging plans calls for a 6 ft. chain-link fence to surround the entire roundabout project limits. With all the grading and earthwork required, is this necessary? How is this accomplished with the two homeowners in the southeast corner?
- A. The perimeter fence is required. The three (3) residential homes that have existing driveway access on SR 32 are now owned by the Cardinal Group. These homes are anticipated to be vacant on or before April 1, 2027, so access will not be needed to be maintained through the site perimeter fence.
- Q. Are milled corrugations required on the uncurbed portions of SR 32?
- A. No, milled shoulder corrugations have been investigated but this work will not be completed in the uncurbed sections leading up to the roundabout. Any prior reference to them in the plans has been removed.
- Q. Is a decorative concrete pavement for splitter islands or truck apron needed as part of this project?
- A. Scored concrete will be required on the truck apron and splitter islands, a detail has been added to the plans. Colored concrete will also be used in these same areas. Information showing this has been added to the plans and specifications included in this addendum.
- Q. Can you include quantities for the riprap shown?
- A. The project information now includes showing Revetment Riprap and Geotextiles for the placement of the riprap shown in the plans.
- Q. The Scope of Bids references that the Contractor will manage and coordinate the relocation of all existing utilities. On the provided schedule, it notes three utilities (Duke Energy, Frontier, and Citizen's Energy). Are there work plans from these utilities, and have they provided in writing the commitment to begin relocations this winter?
- A. Frontier Communications has already relocated, as has Citizen's gas. The power poles in the NE and SE corner of the intersection do need to be relocated and the design/contractor management team continues to work with Duke Energy on this. They will not finalize their relocation plan until INDOT approves the right-of-way permit. The permit is anticipated soon, but the date is unknown. Duke relocation efforts will be prioritized once they are received and is generally anticipated to be completed over the winter.
- Q. One PR-S at Sta. 77+35, there is a house that is located where the south leg of the roundabout will go. There is no call out or pay items for building demolition or structure removal in the work/pay items. Will this building be demolished over the winter or does the contractor need to include all the drive and building demo in the clearing of right-of-way?
- A. The south leg of the intersection now stops short of the home(s) and demolition is not anticipated to be part of this contract.

Item No.	Description	Unit	Quantity
1	MOBILIZATION AND DEMOBILIZATION	LS	1.0
2	CONSTRUCTION ENGINEERING	LS	1.0
3	CLEARING OF RIGHT OF WAY	LS	1.0
4	EXCAVATION, COMMON	CYS	3,744.0
5	BORROW	CYS	2,275.1
6	PIPE, REMOVE	LFT	70.0
7	MONUMENT, RE-ESTABLISH	EACH	1.0
8	MAILBOX ASSEMBLY, SINGLE	EA	3.0
9	STORM WATER MANAGEMENT BUDGET	DOL	10,564.3
10	STORMWATER MANAGEMENT IMPLEMENTATION	LS	1.0
11	SWQCP PREPARATION	LS	1.0
12	SUBGRADE TREATMENT, TYPE IBL	SYS	0.0
13	SUBGRADE TREATMENT, TYPE IC	SYS	7,119.8
14	SUBGRADE TREATMENT, TYPE II	SYS	459.3
15	COMPACTED AGGREGATE, NO. 53	CYS	188.0
16	GEOGRID, TYPE IB	SYS	107.6
17	14 IN. STABILIZED SUBGRADE	SYS	0.0
18	7.75 IN. DECORATIVE CONCRETE PAVEMENT	CYS	518.4
19	HMA SURFACE, TYPE B, 9.5 mm	TON	536.0
20	HMA INTERMEDIATE, TYPE B, 19.0 mm	TON	893.0
21	HMA BASE, TYPE B, 25.0 mm	TON	2,858.0
22	ASPHALT FOR TACK COAT	TON	4.9
23	HMA SURFACE, TYPE B, 12.5 MM	TON	18.0
24	CURB AND GUTTER, CONCRETE	LFT	1,377.0
25	CONCRETE CURB	LFT	1,600.0
26	CONCRETE CENTER CURB, TYPE D	SYS	10.7
27	CURB AND GUTTER, ROLLED CURB	LFT	371.0
28	CURB AND GUTTER, TURNOUT COMBINED	LFT	21.0
29	SODDING, NURSERY	SYS	2,755.5
30	PCCP FOR APPROACHES, 6 IN.	SYS	459.3
31	PIPE, TYPE 2, CIRCULAR, 24 IN.	LFT	76.0
32	PIPE END SECTION, DIAMETER 24 IN.	EACH	1.0
33	PIPE, TYPE 2, CIRCULAR, 12 IN.	LFT	118.0
34	PIPE END SECTION, DIAMETER 12 IN.	EACH	3.0
35	PIPE, TYPE 2, CIRCULAR, 15 IN.	LFT	120.0
36	PIPE END SECTION, DIAMETER 15 IN.	EACH	4.0
37	PIPE CATCH BASIN, 12 IN.	EACH	1.0
38	STRUCTURE BACKFILL, TYPE 1	CYS	81.5
39	GEOTEXTILE FOR PIPE	SYS	130.8
40	MAINTAINING TRAFFIC	LS	1.0
41	CONSTRUCTION SIGN, TYPE A	EACH	12.0
42	BARRICADE, TYPE III	LFT	72.0
43	ROAD CLOSURE SIGN ASSEMBLY	EACH	3.0
44	DETOUR ROUTE MARKER ASSEMBLY	EACH	108.0
45	SIGN, SHEET, WITH LEGEND, 0.100 IN. THICKNESS	SFT	84.0
46	SIGN, SHEET, WITH LEGEND, 0.080 IN. THICKNESS	SFT	84.3
47	POST, SQUARE, TYPE 2, REINFORCED ANCHOR BASE	LFT	258.5
48	LINE, MULTI-COMPONENT, SOLID, WHITE, 6 IN.	LFT	1,797.6
49	LINE, MULTI-COMPONENT, SOLID, YELLOW, 6 IN.	LFT	2,907.0
50	LINE, MULTI-COMPONENT, DOTTED, WHITE, 10 IN.	LFT	35.2

Item No.	Description	Unit	Quantity
51	LINE, MULTI-COMPONENT, BROKEN, WHITE, 6 IN.	LFT	25.3
52	PAVEMENT MESSAGE MARKING, THERMOPLASTIC, LANE INDICATION ARROW	EACH	2.0
53	TRANSVERSE MARKING, THERMOPLASTIC, YIELD LINE, 24 IN.	LFT	69.5
54	GROOVING FOR PAVEMENT MARKINGS	LFT	4,729.8
55	MILLED HMA CORRUGATIONS, CONVENTIONAL	LFT	0.0
56	LUMINAIRE, ORNAMENTAL	EACH	12.0
57	LIGHT POLE, ORNAMENTAL	EACH	12.0
58	LIGHTING FOUNDATION, CONCRETE, WITH GROUNDING, 24 IN X 24 IN X 96 IN	EACH	12.0
59	HANDHOLE, LIGHTING	EACH	3.0
60	SERVICE POINT, TYPE I	EACH	1.0
61	WIRE, NO. 4 COPPER IN PLASTIC DUCT, IN TRENCH, 4 1/C	LFT	839.8
62	CONDUIT, STEEL, GALVANIZED, 2 IN	LFT	183.5
63	CABLE, POLE CIRCUIT THWN, NO. 10 COPPER, STRANDED 1/C COPPER	LFT	1,152.0
64	CONNECTOR KIT, UNFUSED	EACH	12.0
65	CONNECTOR KIT, FUSED	EACH	12.0
66	MULTIPLE COMPRESSION FITTING, NON-WATERPROOFED	EACH	31.0
67	INSULATION LINK, NON-WATERPROOFED	EACH	44.0
68	REVETMENT RIPRAP	TON	20.5
69	GEOTEXTILE FOR RIPRAP, TYPE 1A	SYS	27.5
70	MULCHED SEEDING, TYPE U	SYS	3,088.0

PCCP, 7.75 INCH, WITH INTEGRAL COLOR

Description

This work shall consist of Portland Cement Concrete Pavement, PCCP, 7.75 Inch, with Integral Color, mixed, handled, placed on a prepared subgrade and subbase and finished in accordance with the plans and 502.

Material Requirements

Materials shall be in accordance with 502.02.

Submit batch sample for PCCP, 7.75 Inch, with Integral Color, Federal Standard 595 Color Number 31136. Contractor to supply mockup of not less than one square yard, tooled and finished representative of the final product, for Engineer's review and acceptance prior to placement of PCCP.

Color admixtures will be allowed in addition to those identified in 912.03. Color admixtures shall be Federal Standard 595, Color Number 31136.

The Engineer may conduct visual inspection of the concrete to verify adequate color of PCCP, 7.75 Inch, with Integral Color.

Construction Requirements

PCCP, 7.75 Inch, with Integral Color shall be cured per color additive manufacturer's recommendation and is subject to approval by the Engineer. Curing shall be in accordance with 504 where not conflicting with the color additive manufacturer's recommendation. For formed PCCP, 7.75 Inch, with Integral Color, immediately after the forms are removed, the sides of the PCCP, 7.75 Inch, with Integral Color, shall be cured.


The textured surface of PCCP shall be jointed in a pattern as shown on the plans. The textured surface shall be applied uniformly using consistent finishing practices. All surfaces shall be finished within reasonably the same time after placing. After tooling joints, a clear curing material per 504.04 shall be applied.

Measurement



PCCP, 7.75 Inch, with Integral Color will be measured per 502.22

Basis of Payment

PCCP, 7.75 Inch, with Integral Color will be paid for in accordance with 502.23. The cost of color additive, batch sample and jointing pattern shall be included in the cost of PCCP, 7.75 Inch, with Integral Color.

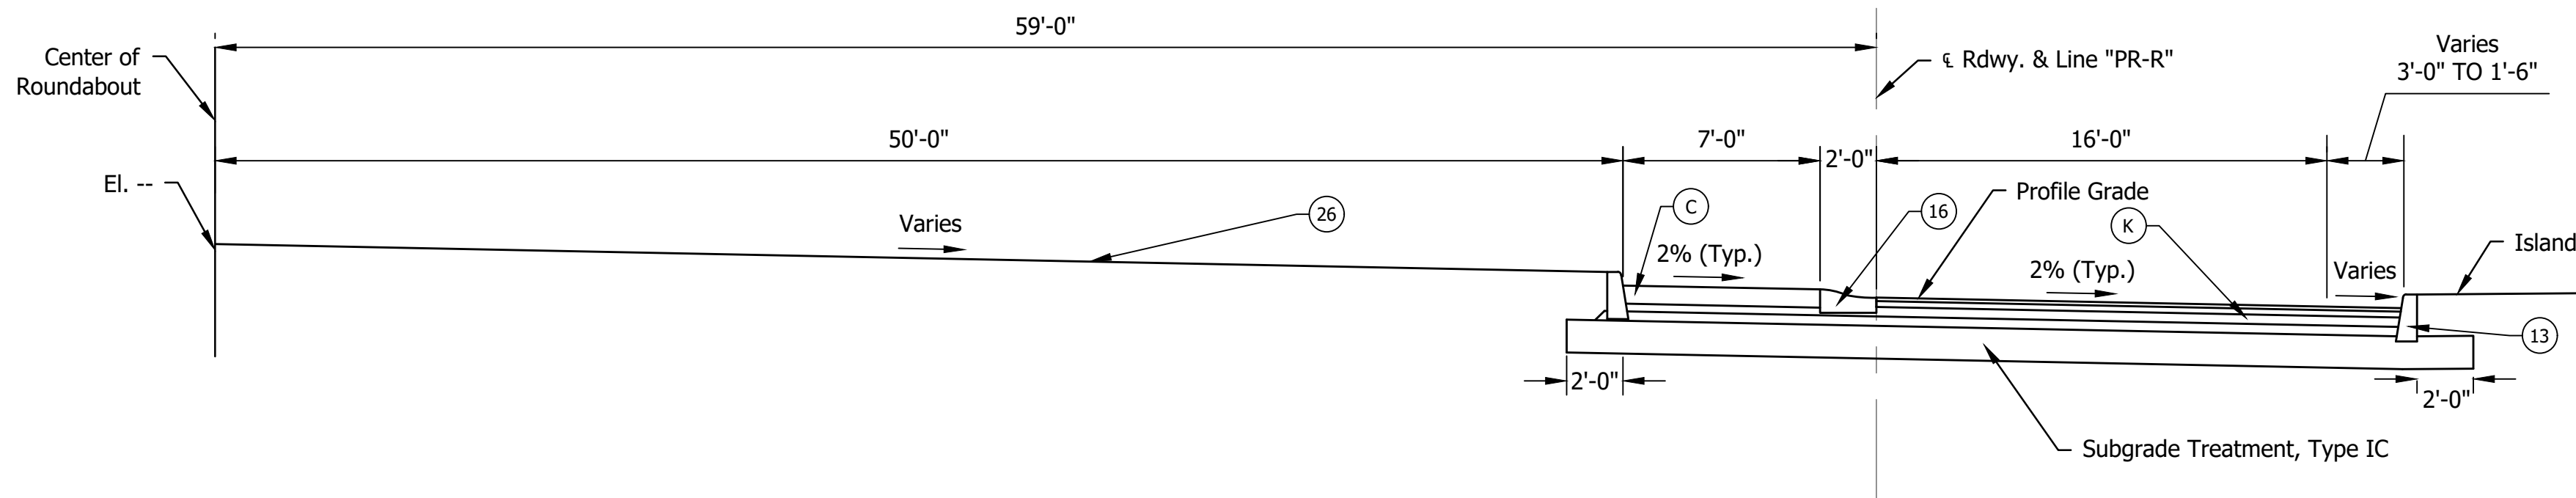


TYPICAL SECTION
Sta. 500+44.07 TO Sta. 500+67.76 "PR-R"
Sta. 501+27.89 TO Sta. 501+50.39 "PR-R"
Sta. 502+09.45 TO Sta. 502+32.18 "PR-R"
Sta. 503+10.40 TO Sta. 503+34.44 "PR-R"

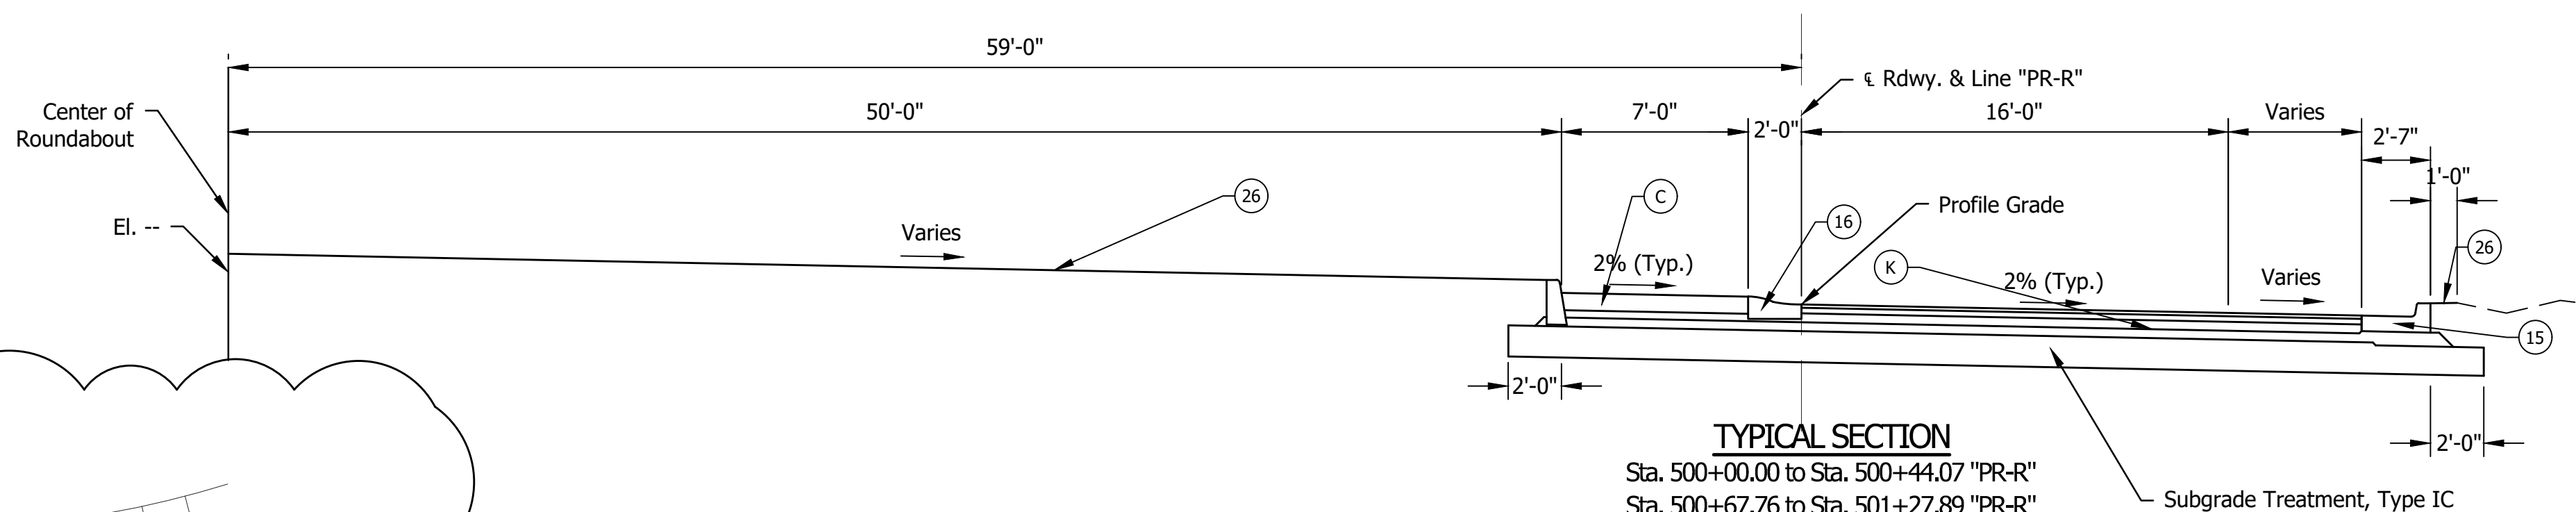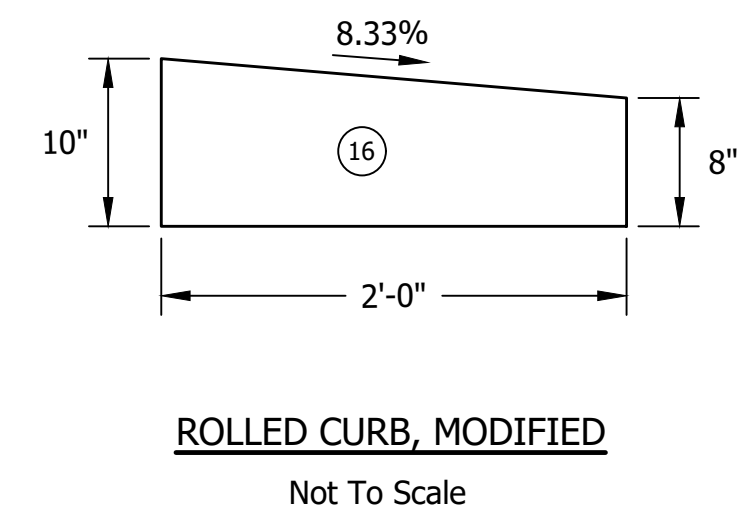

TYPICAL SECTION
Sta. 500+00.00 to Sta. 500+44.07 "PR-R"
Sta. 500+67.76 to Sta. 501+27.89 "PR-R"
Sta. 501+50.39 to Sta. 502+09.45 "PR-R"
Sta. 502+32.18 to Sta. 503+10.40 "PR-R"
Sta. 503+34.44 to Sta. 503+70.71 "PR-R"


LEGEND


- (C) 7.75 in. Decorative Concrete Pavement on 5.5 in. Compacted Aggregate Base, No. 53 on Subgrade Treatment, Type IC
- (C1) PCCP for Approaches, 6 in. on Subgrade Treatment, Type II
- (K) Full Depth HMA Pavement:
1.5" HMA Surface, Type B, 9.5mm on 2.5" HMA Intermediate, Type B, 19.0mm on 4.0" HMA Base, Type B, 25.0mm on 4.0" HMA Base, Type B, 25.0mm on Subgrade Treatment, Type IC
- (M) Multi-Use Path:
330 lb/syd HMA Surface, Type B, 12.5mm on 6 in. Compacted Aggregate, No. 53, Base on Geogrid, IB Subgrade Treatment, Type IC
- (11) Stone Shoulder
- (13) Concrete Curb
- (15) Combined Concrete Curb and Gutter
- (16) Roll Curb
- (22) Concrete Center Curb, Type D
- (26) Sodding, Nursery
- (25) Seeding, Mulched

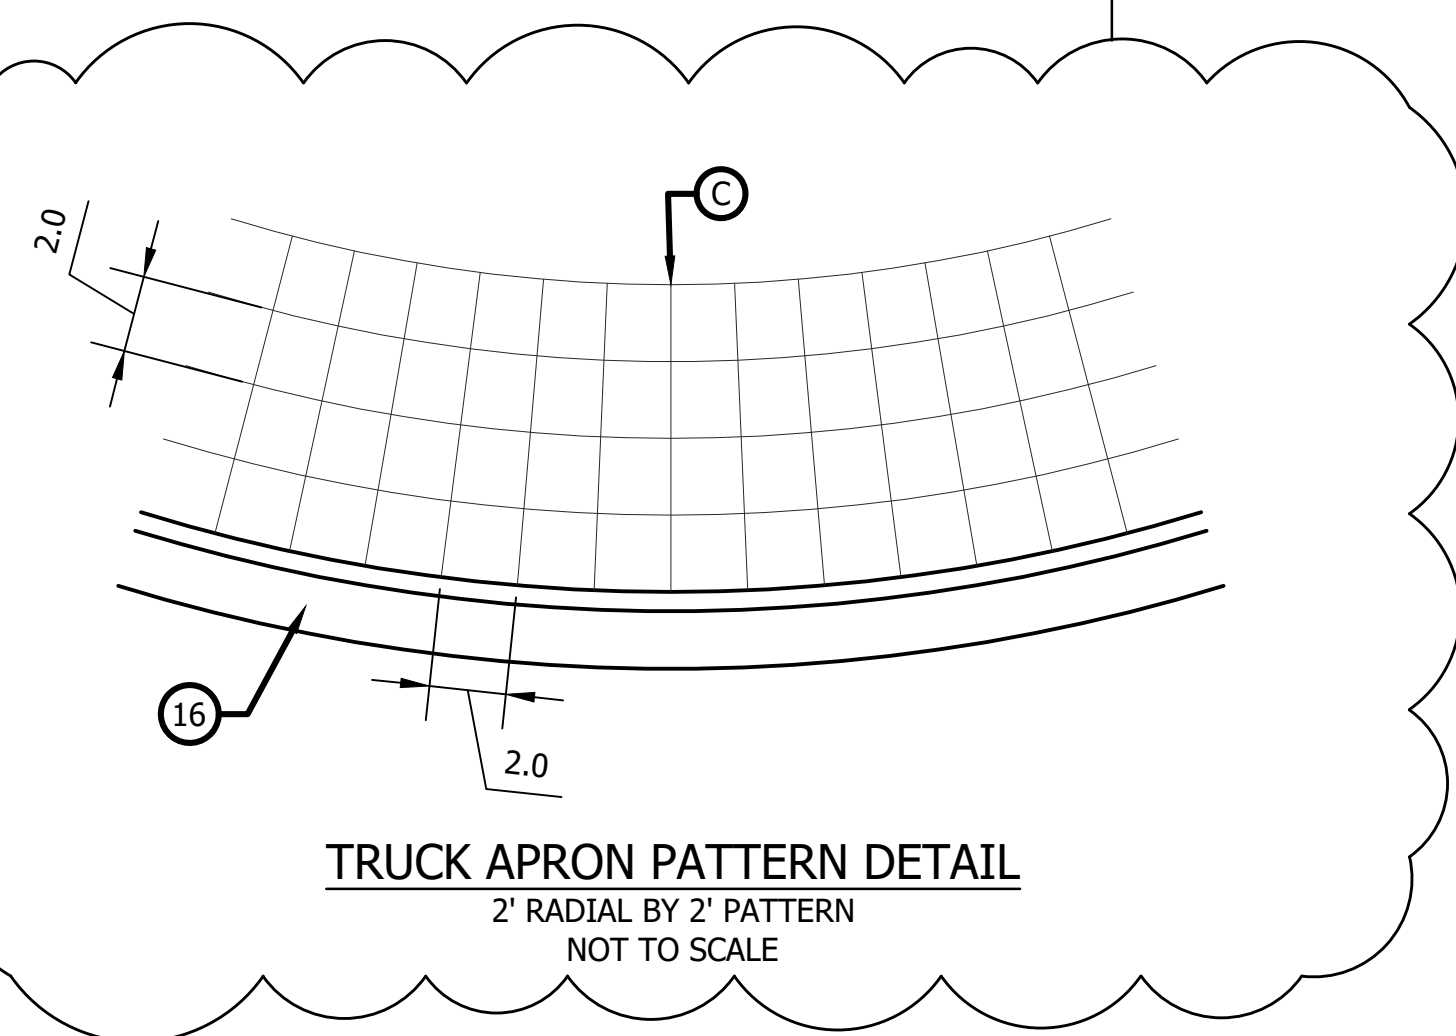


Z:\2024\240787-CONTEXT DESIGN TRAFFIC SIGNAL, SR 32-CENTENNIAL RD PH5 1\DWG\RAB\24078P-TYP.DWG

REVISIONS	
DATE	ITEM
09-28-2026	Added Truck Apron Detail
	Edited Subgrade

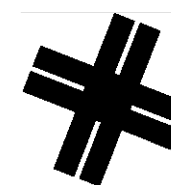
**A&F ENGINEERING**
Transportation & Site Engineering
Creating Order Since 1966
8365 Keystone Crossing, Suite 201, Indianapolis, IN. 46240 (317) 202-0864

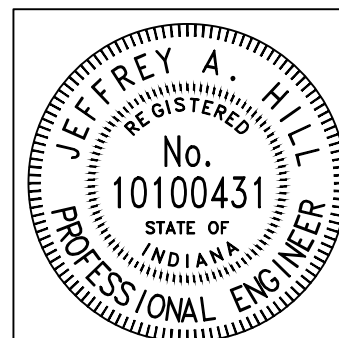

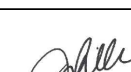RECOMMENDED FOR APPROVAL		09/01/2026
	DESIGN ENGINEER	DATE
DESIGNED:	MCN	DRAWN:
		MCN
CHECKED:	JAH	CHECKED:
		JAH

INDIANA DEPARTMENT OF TRANSPORTATION
TYPICAL SECTIONS

HORIZONTAL SCALE 1"=5'	BRIDGE FILE N/A
VERTICAL SCALE N/A	DESIGNATION --
	SHEETS
	3 of 47
	CONTRACT
	--

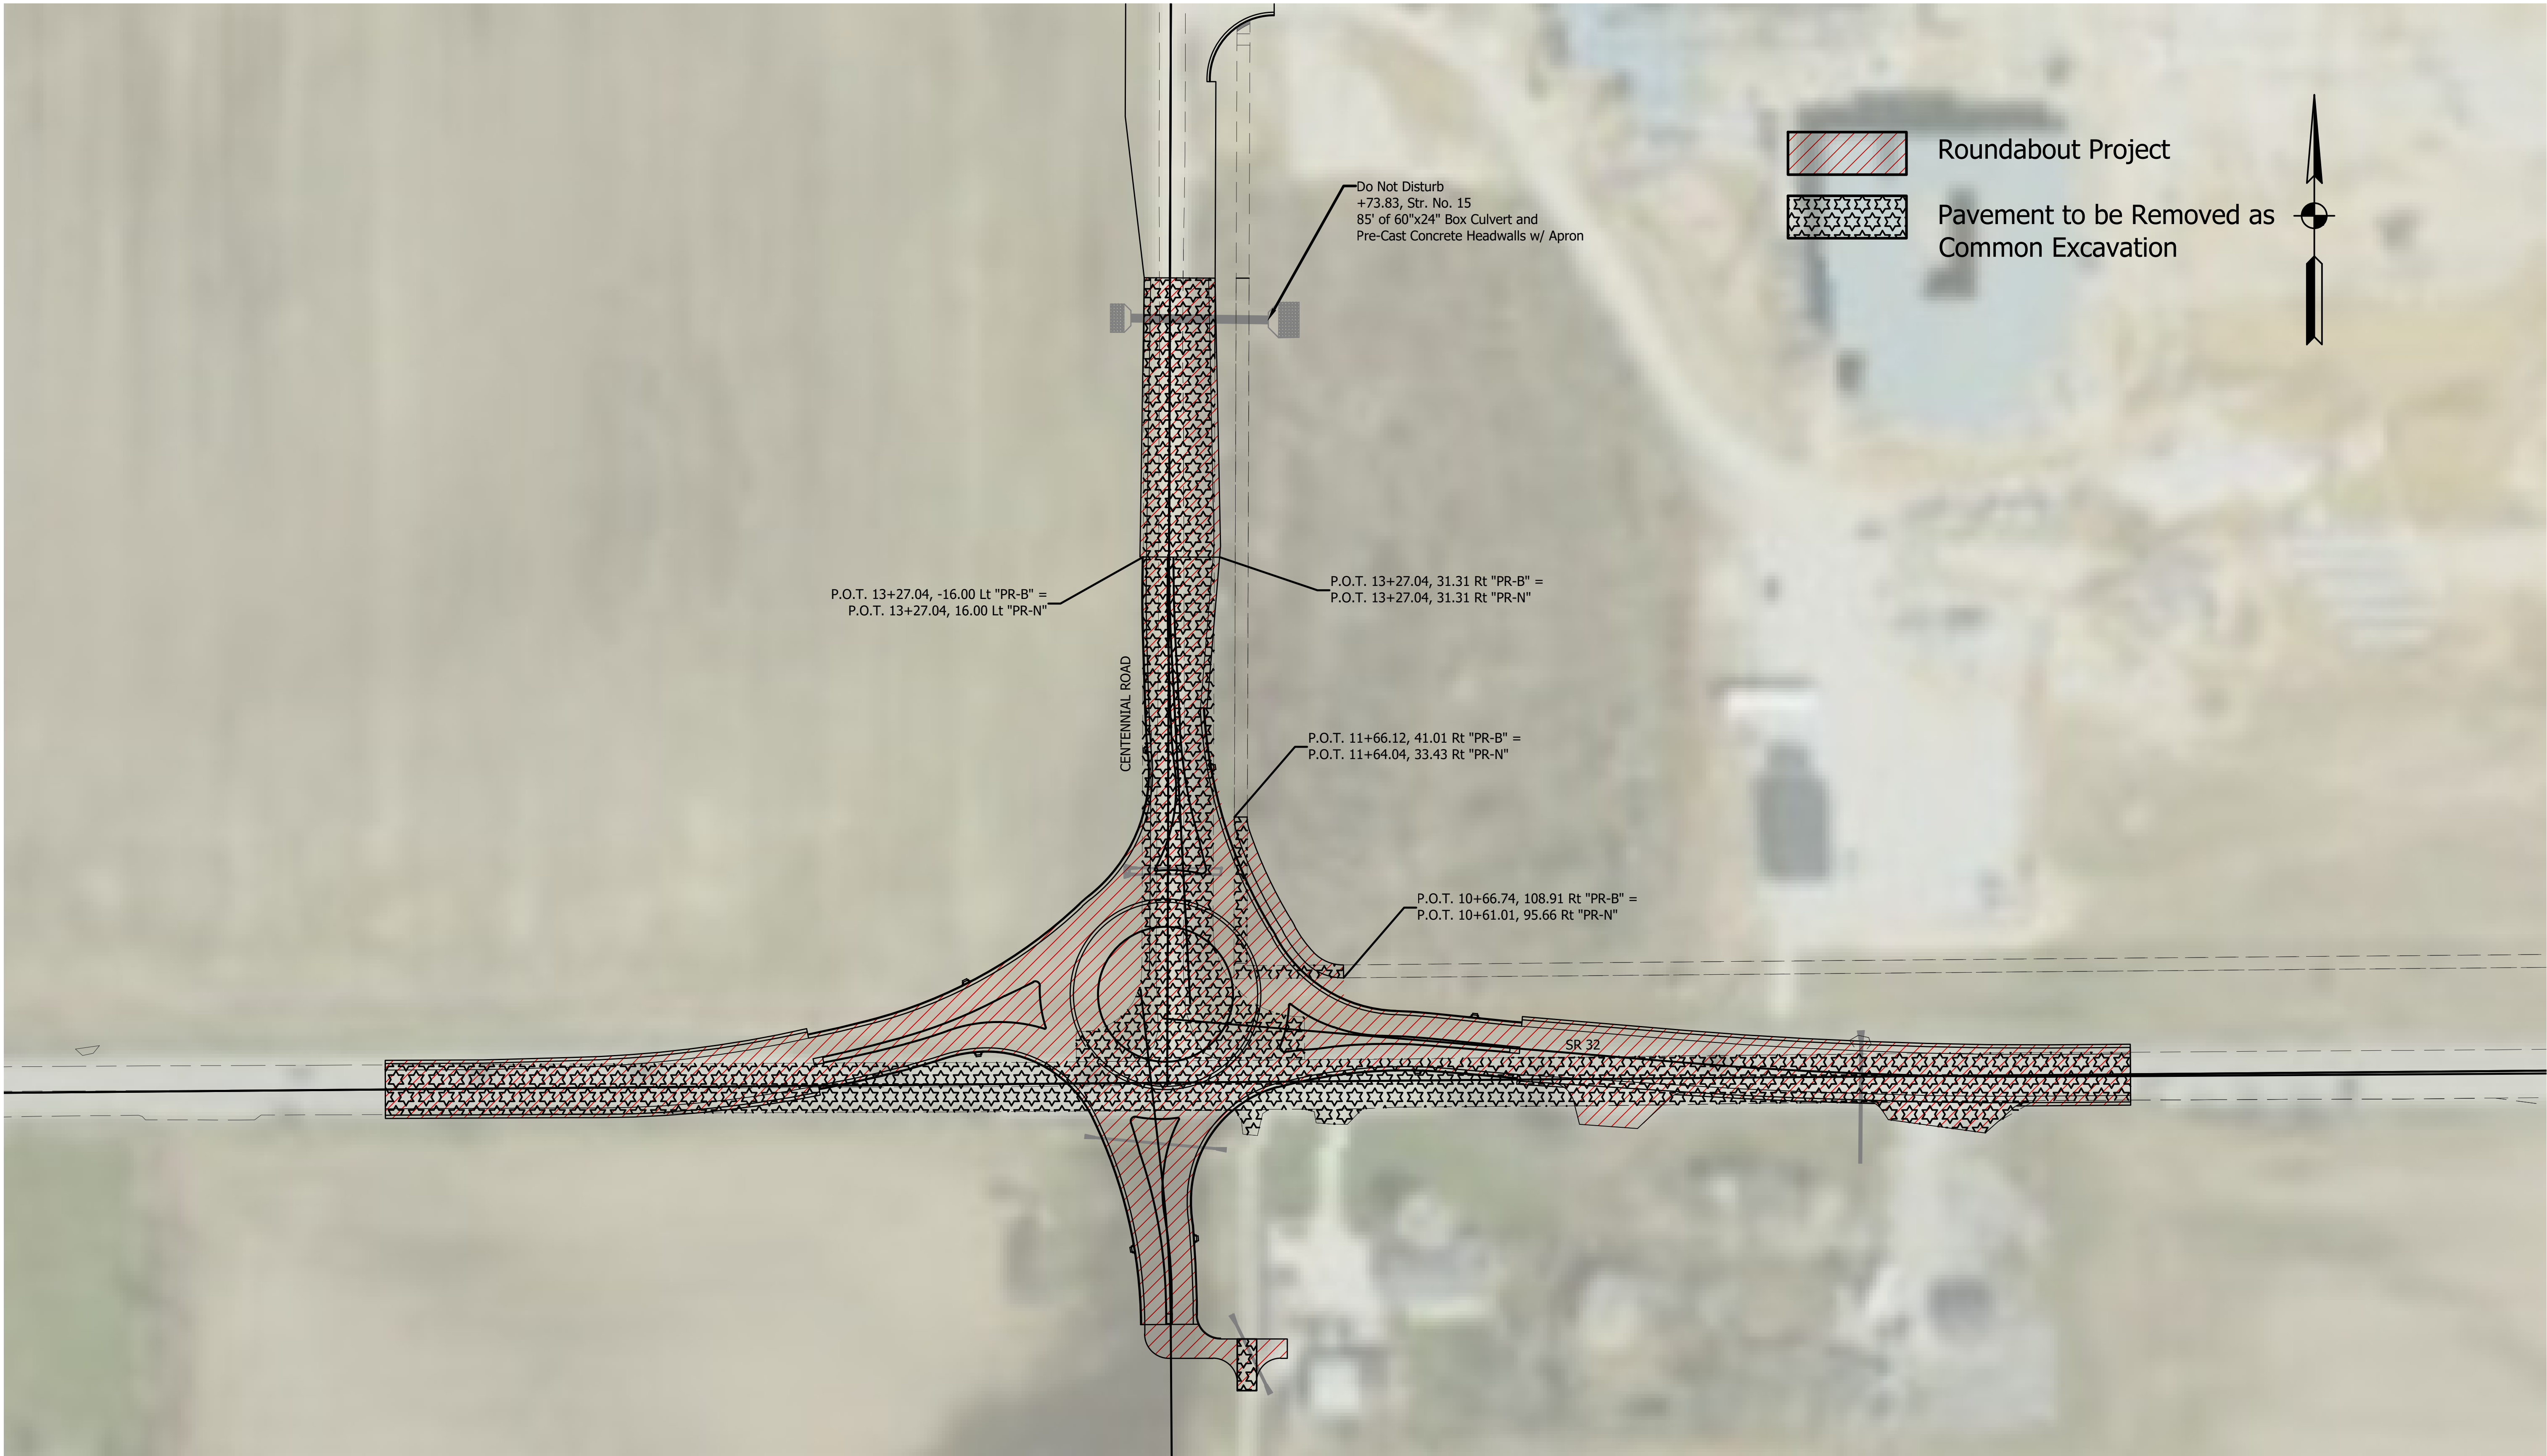

Z:\2024\240787-CONTEXT DESIGN-TRAFFIC SIGNAL, SR 32-CENTENNIAL RD PHS 1\1RAB PWMT REM.DWG


REVISIONS	
ITEM	
09-17-2026	Adjusted South Leg to shorten project.

A&F ENGINEERING

Transportation & Site Engineering

Creating Order Since 1966

8365 Keystone Crossing, Suite 201, Indianapolis, IN. 46240 (317) 202-0864

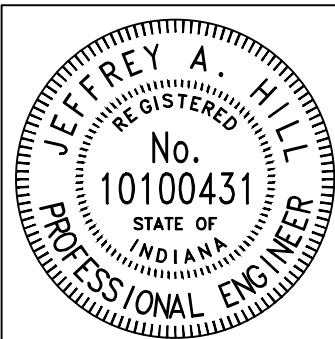


RECOMMENDED FOR APPROVAL		09/28/2026	
DESIGN ENGINEER		DATE	
DESIGNED:	MCN	DRAWN:	MCN
CHECKED:	JAH	CHECKED:	JAH

INDIANA
DEPARTMENT OF TRANSPORTATION

PAVEMENT REMOVAL EXHIBIT


HORIZONTAL SCALE	BRIDGE FILE
1" = 50'	N/A
VERTICAL SCALE	DESIGNATION
N/A	
SHEETS	
10A	of 47
CONTRACT	


Z:\2024\240787-CONTEXT DESIGN TRAFFIC SIGNAL, SR 32-CENTENNIAL RD PH5 1D\DWG\RAB\24078P-RAB-PLAN.DWG

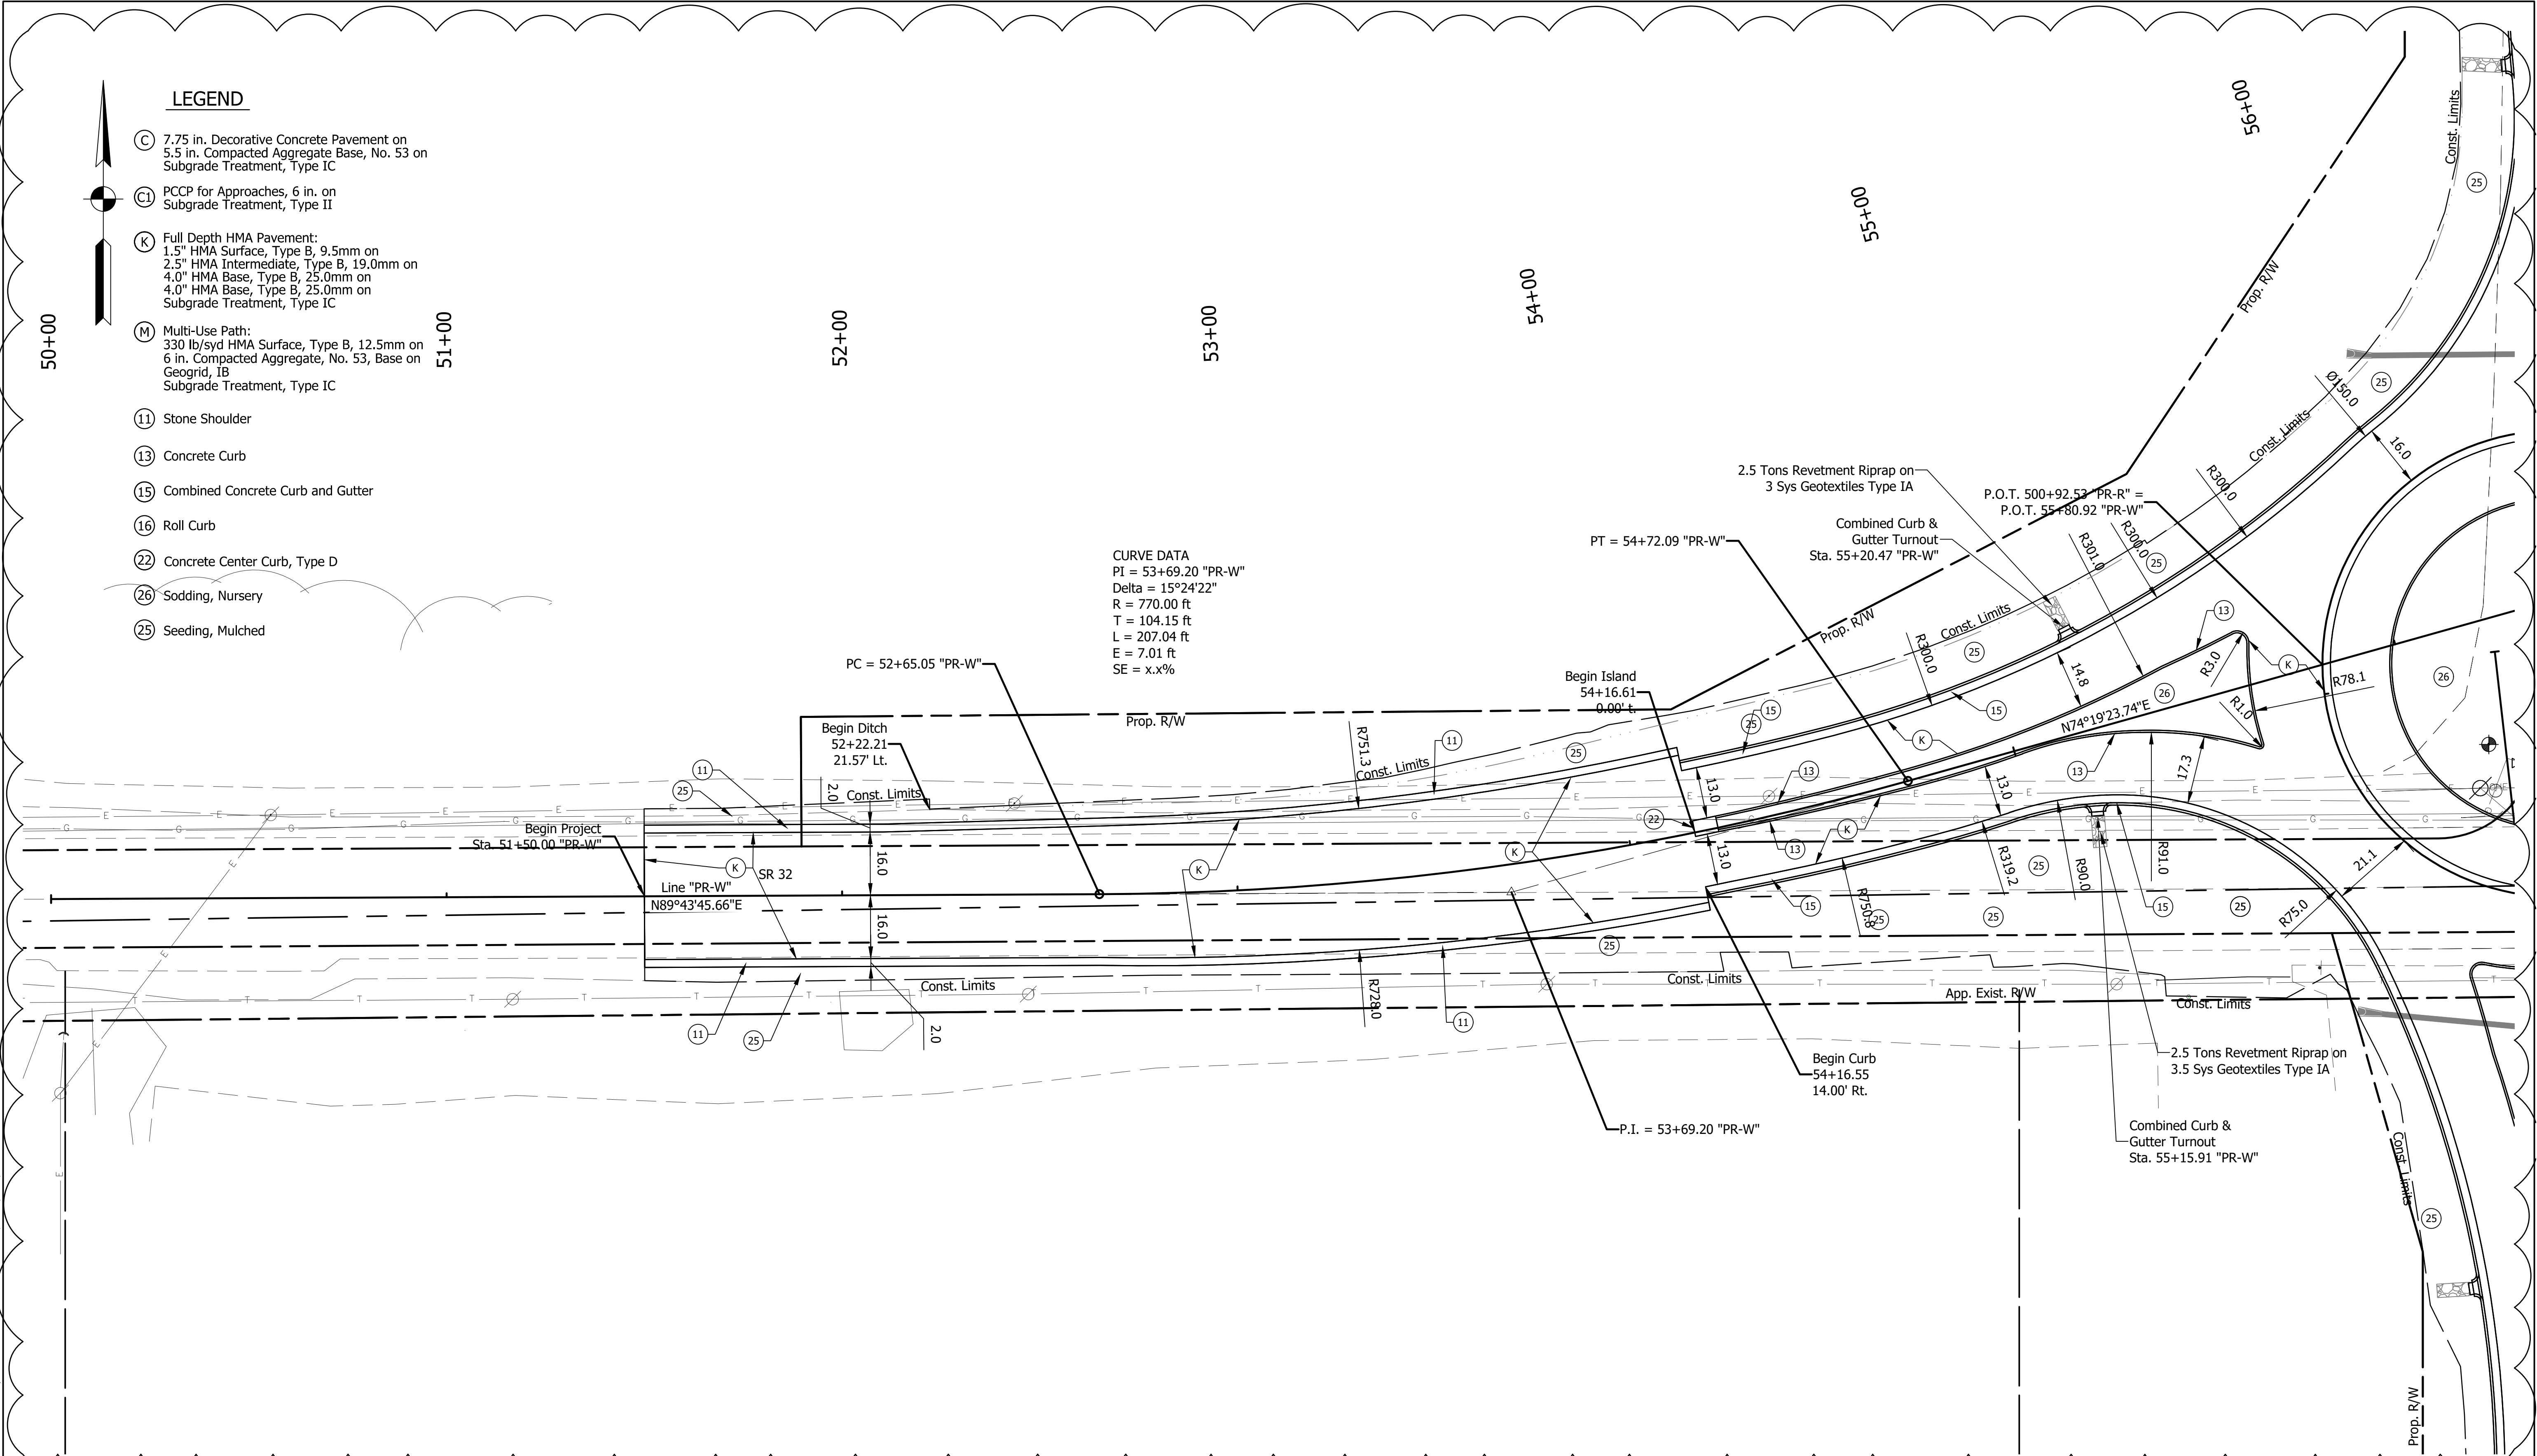

REVISIONS	
DATE	ITEM
09-28-2026	Added Construction Limits, Seeding Locations, Earthwork Summary Table, Changed Subgrades

**A&F ENGINEERING**
Transportation & Site Engineering
Creating Order Since 1966
8365 Keystone Crossing, Suite 201, Indianapolis, IN. 46240 (317) 202-0864

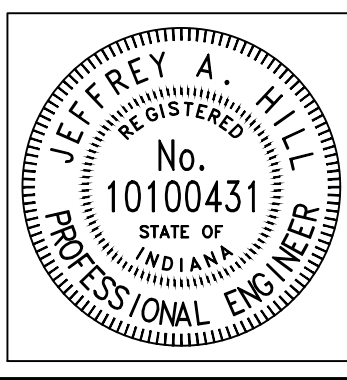

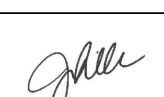
RECOMMENDED FOR APPROVAL		09/01/2026
DESIGNED:	MCN	DRAWN: MCN
CHECKED:	JAH	CHECKED: JAH

INDIANA
DEPARTMENT OF TRANSPORTATION

PLAN - LINE "PR-W"
STA. 50+00.00 TO STA. 56+00.00

HORIZONTAL SCALE 1" = 20'	BRIDGE FILE N/A
VERTICAL SCALE N/A	DESIGNATION --
SHEETS	
11	of 47
CONTRACT	
--	

Z:\2024\240787-CONTEXT DESIGN TRAFFIC SIGNAL, SR 32-CENTENNIAL RD PH5 1D\DWG\BAA24078P-RAB-PLAN.DWG

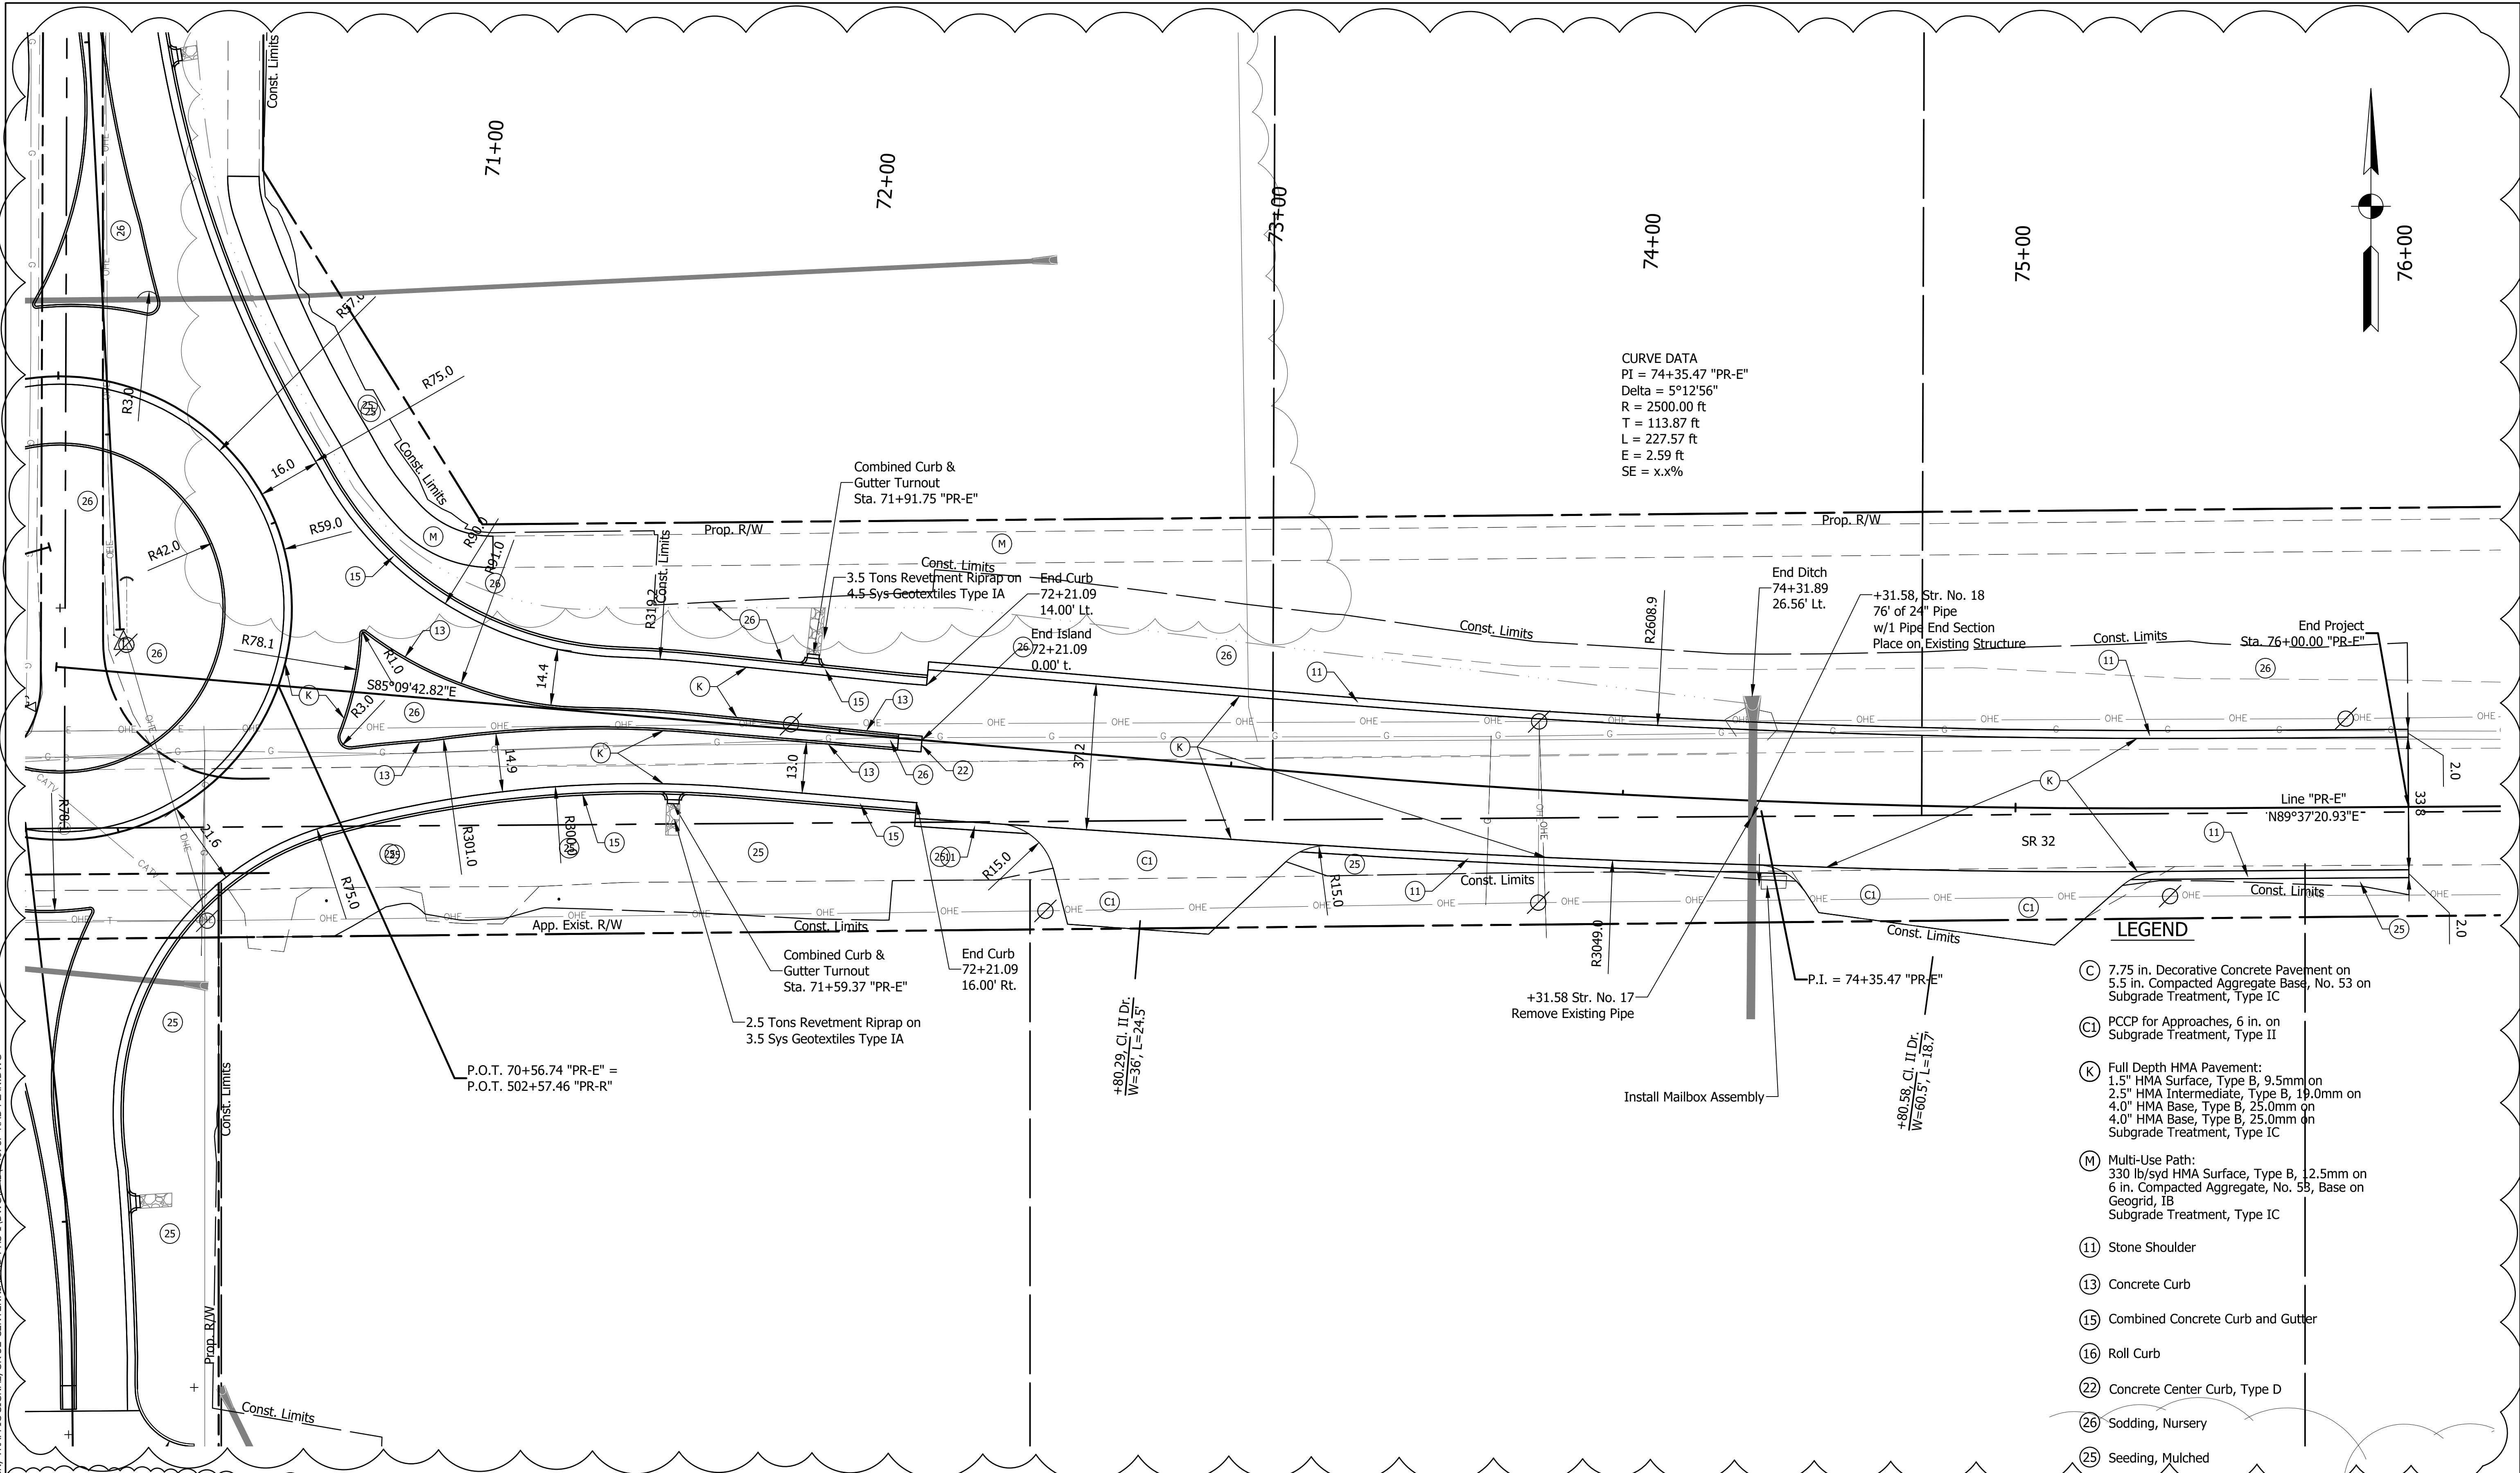

CURVE DATA
PI = 74+35.47 "PR-E"
Delta = 5°12'56"
R = 2500.00 ft
T = 113.87 ft
L = 227.57 ft
E = 2.59 ft
SE = x.x%

LEGEND

- C 7.75 in. Decorative Concrete Pavement on 5.5 in. Compacted Aggregate Base, No. 53 on Subgrade Treatment, Type IC
- C1 PCCP for Approaches, 6 in. on Subgrade Treatment, Type II
- K Full Depth HMA Pavement: 1.5" HMA Surface, Type B, 9.5mm on 2.5" HMA Intermediate, Type B, 19.0mm on 4.0" HMA Base, Type B, 25.0mm on 4.0" HMA Base, Type B, 25.0mm on Subgrade Treatment, Type IC
- M Multi-Use Path: 330 lb/syd HMA Surface, Type B, 12.5mm on 6 in. Compacted Aggregate, No. 53, Base on Geogrid, 1B Subgrade Treatment, Type IC
- 11 Stone Shoulder
- 13 Concrete Curb
- 15 Combined Concrete Curb and Gutter
- 16 Roll Curb
- 22 Concrete Center Curb, Type D
- 26 Sodding, Nursery
- 25 Seeding, Mulched

REVISIONS	
ITEM	
09-28-2026	Added Construction Limits, Seeding Locations, Earthwork Summary Table, Changed Subgrades




A&F ENGINEERING

Transportation & Site Engineering

Creating Order Since 1966

8365 Keystone Crossing, Suite 201, Indianapolis, IN. 46240 (317) 202-0864

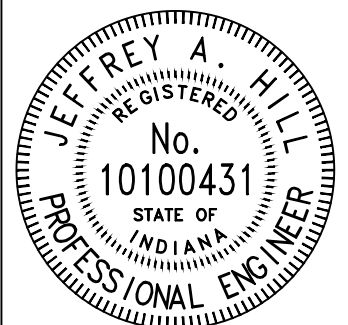


RECOMMENDED FOR APPROVAL		09/01/2026
DESIGNED:	MCN	DRAWN: MCN
CHECKED:	JAH	CHECKED: JAH

INDIANA
DEPARTMENT OF TRANSPORTATION


PLAN - LINE "PR-E"
STA. 70+00.00 TO STA. 76+00.00

HORIZONTAL SCALE 1" = 20'	BRIDGE FILE N/A
VERTICAL SCALE N/A	DESIGNATION --
SHEETS	
13	of 47
CONTRACT	
--	


Z:\2024\240787-CONTEXT DESIGN TRAFFIC SIGNAL, SR 32-CENTENIAL RD PH5 1D\DWG\RAB\24078P-RAB-PLAN.DWG

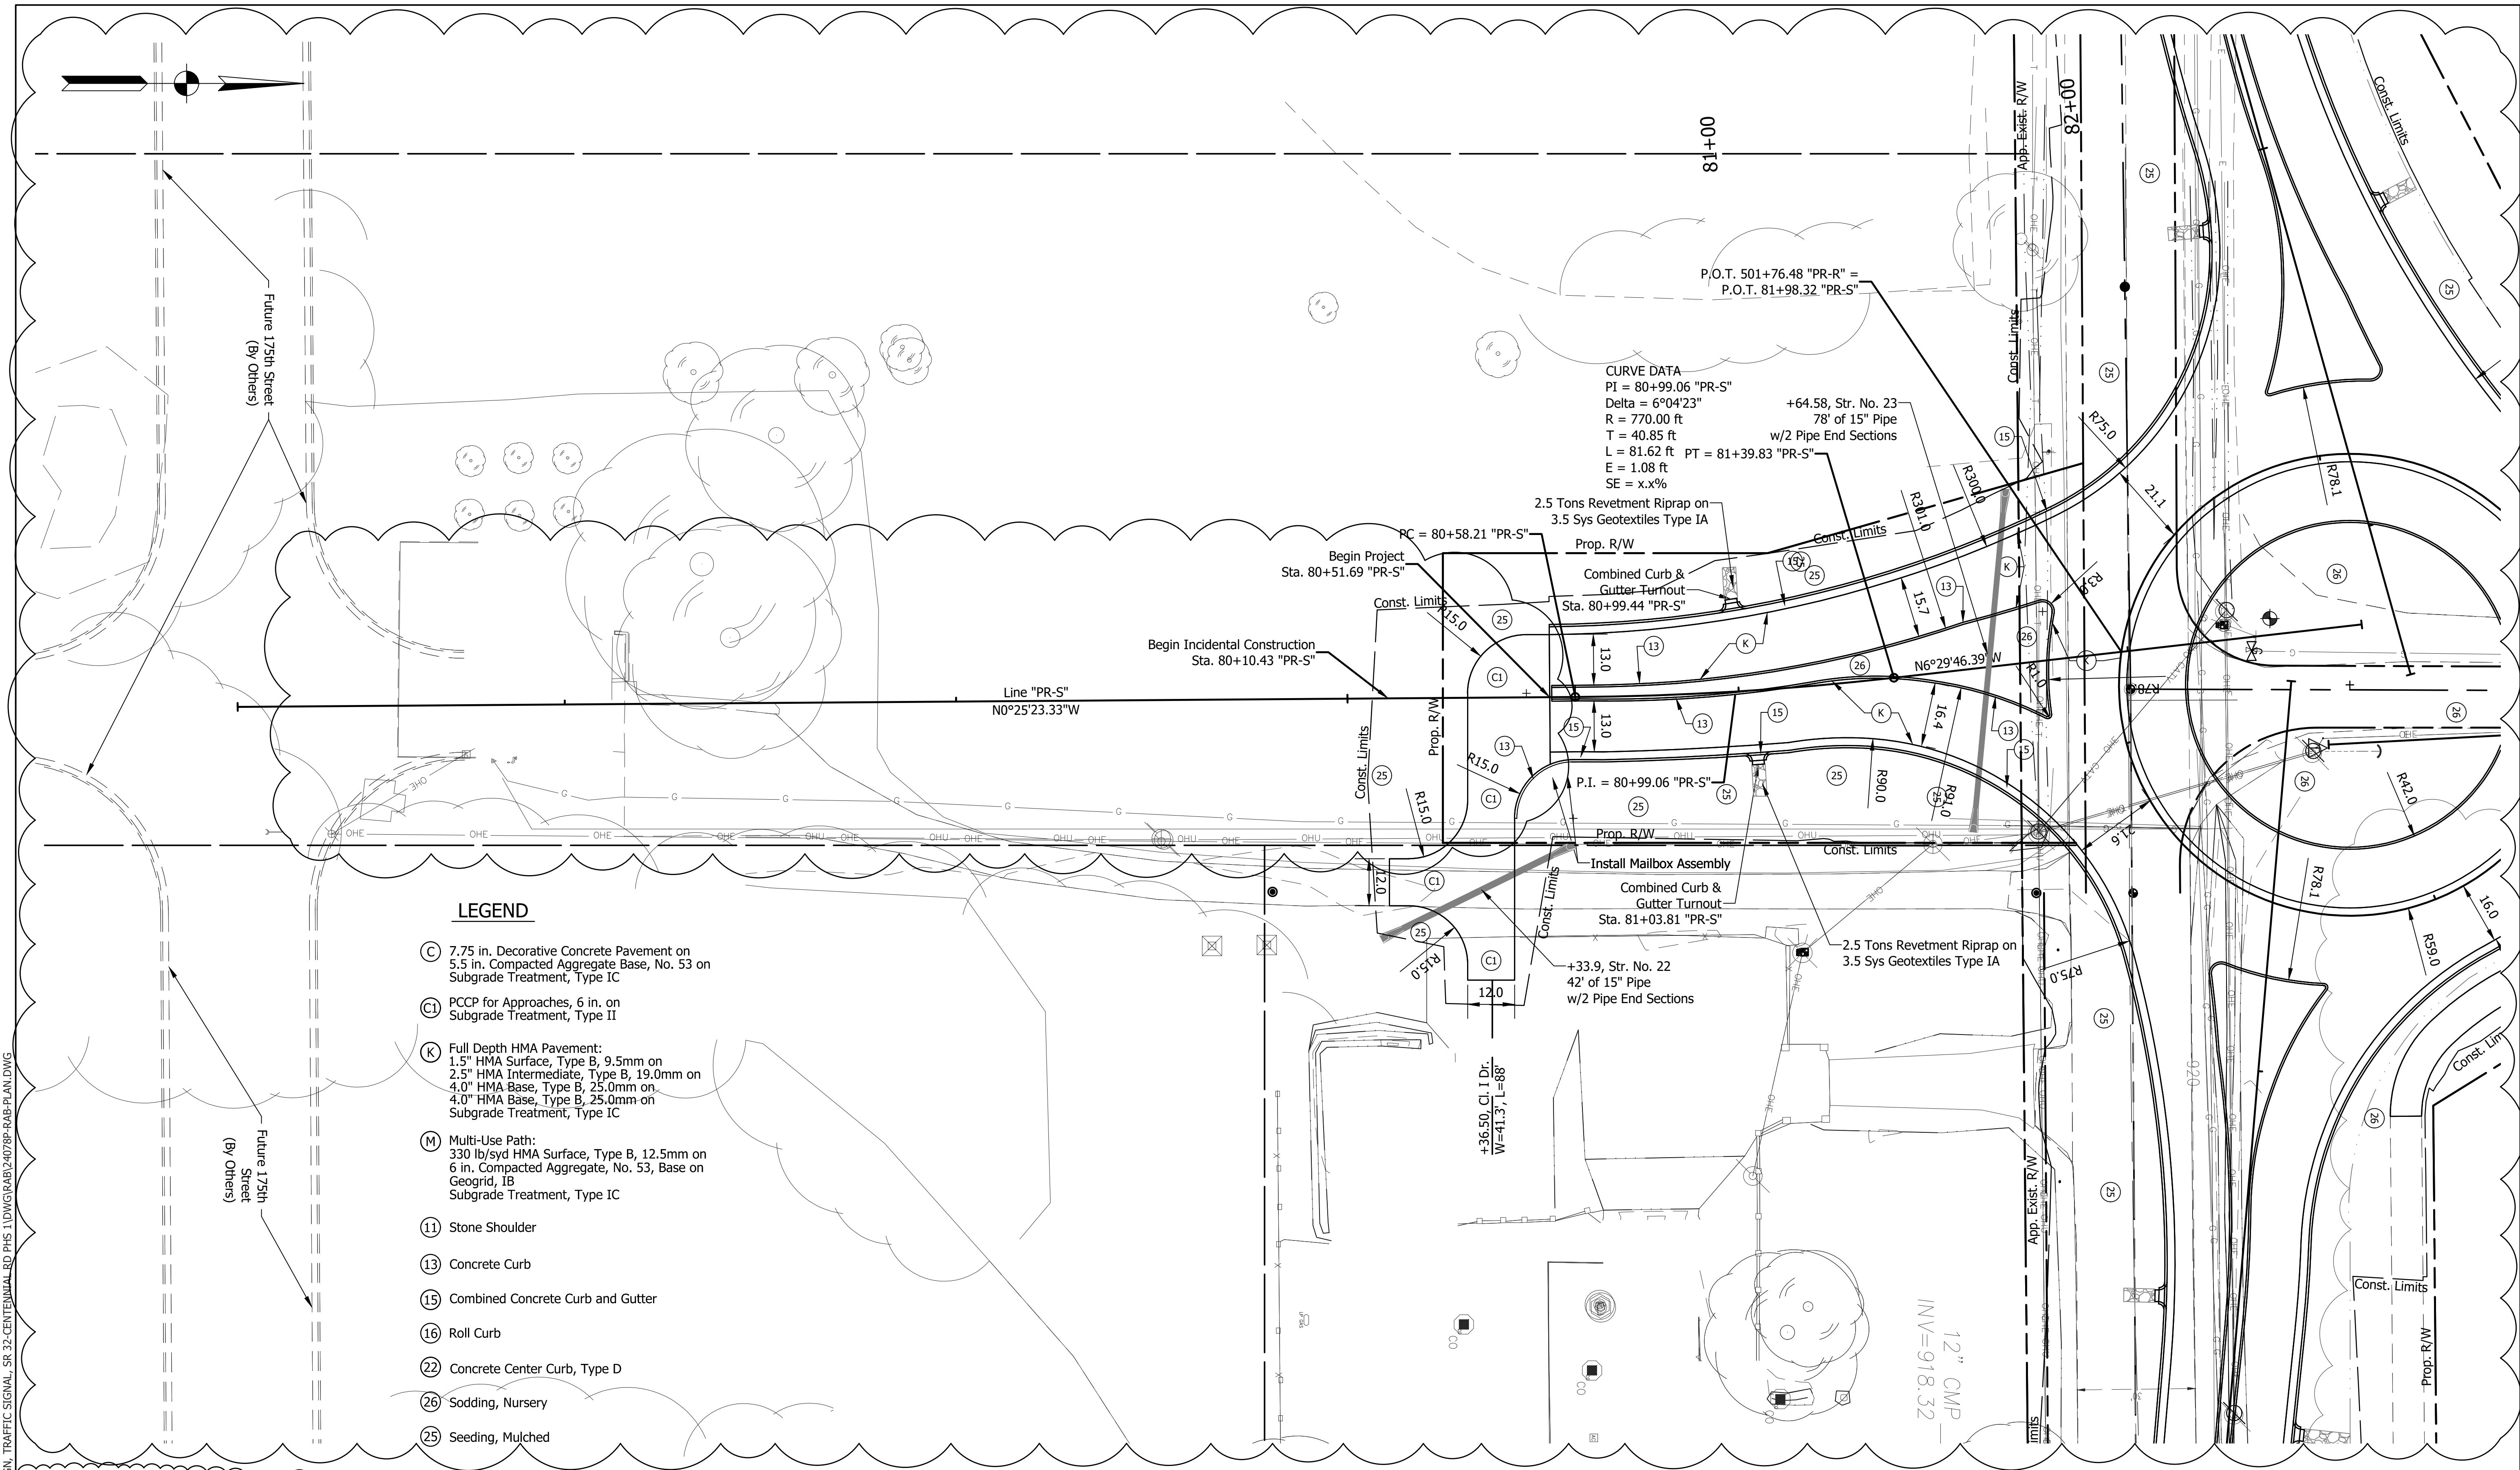

REVISIONS	
DATE	ITEM
09-17-2026	Adjusted South Leg to shorten project.
09-28-2026	Added Construction Limits, Seeding Locations, Earthwork Summary Table, Changed Subgrades

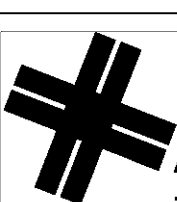

A&F ENGINEERING
Transportation & Site Engineering
Creating Order Since 1966
8365 Keystone Crossing, Suite 201, Indianapolis, IN. 46240 (317) 202-0864

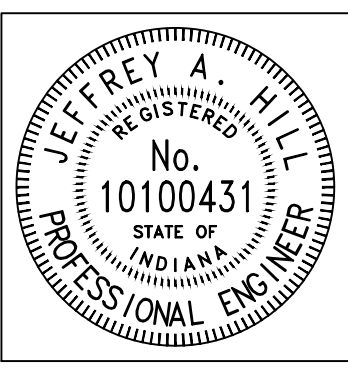


RECOMMENDED FOR APPROVAL		09/01/2026	
DESIGN ENGINEER		DATE	
DESIGNED:	MCN	DRAWN:	MCN
CHECKED:	JAH	CHECKED:	JAH

INDIANA
DEPARTMENT OF TRANSPORTATION

PLAN - LINE "PR-S"
STA. 77+00.00 TO STA. 83+00.00

HORIZONTAL SCALE 1" = 20'	BRIDGE FILE N/A
VERTICAL SCALE N/A	DESIGNATION --
SHEETS	
15 of 47	
CONTRACT	
--	

Z:\2024\240787-CONTEXT DESIGN TRAFFIC SIGNAL, SR 32-CENTENNIAL RD PH5 1D\DWG\RAB\24078P-RAB-PLAN.DWG

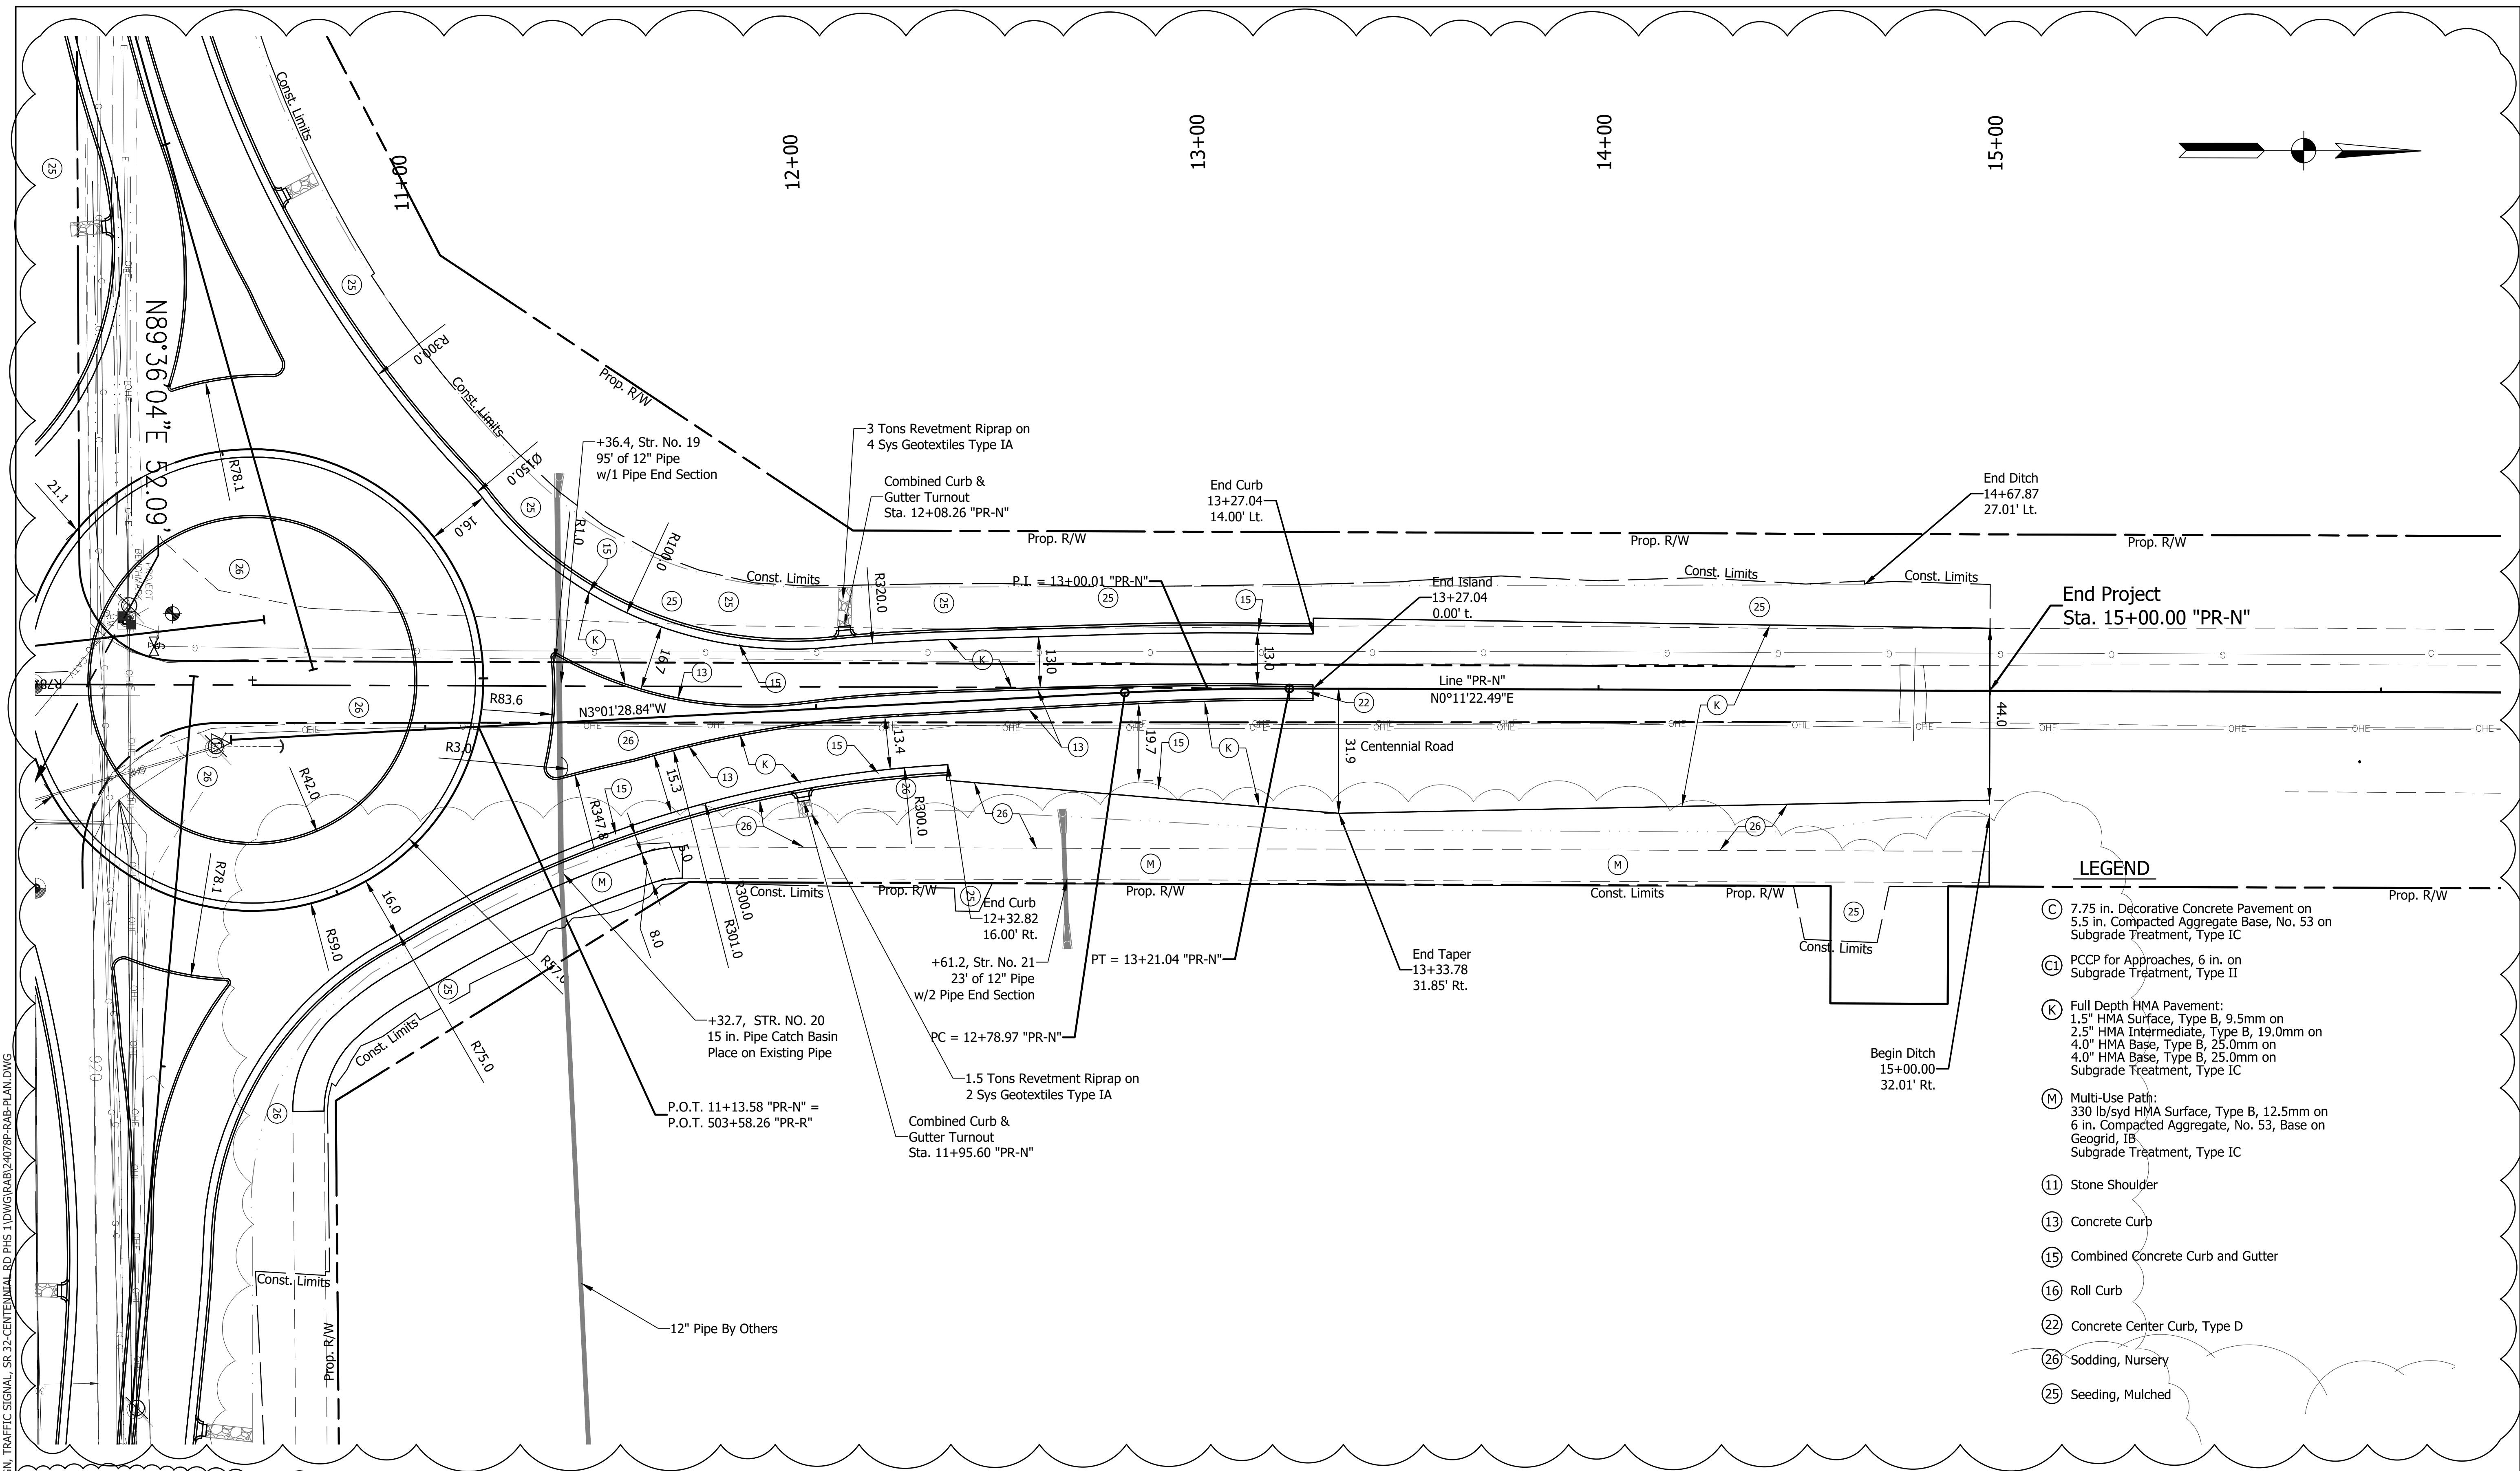


REVISIONS	
ITEM	
09-28-2026	Added Construction Limits, Seeding Locations, Earthwork Summary Table, Changed Subgrades

A&F ENGINEERING

Transportation & Site Engineering

Creating Order Since 1966

8365 Keystone Crossing, Suite 201, Indianapolis, IN. 46240 (317) 202-0864

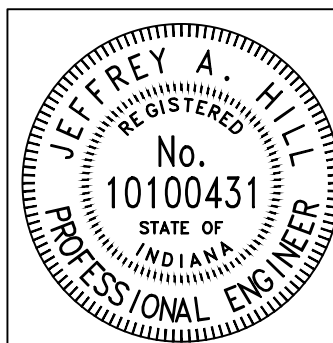

RECOMMENDED FOR APPROVAL		09/01/2026	
DESIGN ENGINEER		DATE	
DESIGNED:	MCN	DRAWN:	MCN
CHECKED:	JAH	CHECKED:	JAH

INDIANA
DEPARTMENT OF TRANSPORTATION

PLAN - LINE "PR-N"
STA. 10+00.00 TO STA. 16+00.00

HORIZONTAL SCALE 1" = 20'	BRIDGE FILE N/A
VERTICAL SCALE N/A	DESIGNATION --
SHEETS	
17	of 47
CONTRACT	
--	

LEGEND

- (C) 7.75 in. Decorative Concrete Pavement on 5.5 in. Compacted Aggregate Base, No. 53 on Subgrade Treatment, Type IC
- (C1) PCCP for Approaches, 6 in. on Subgrade Treatment, Type II
- (K) Full Depth HMA Pavement:
1.5" HMA Surface, Type B, 9.5mm on
2.5" HMA Intermediate, Type B, 19.0mm on
4.0" HMA Base, Type B, 25.0mm on
4.0" HMA Base, Type B, 25.0mm on
Subgrade Treatment, Type IC
- (M) Multi-Use Path:
330 lb/syd HMA Surface, Type B, 12.5mm on
6 in. Compacted Aggregate, No. 53, Base on
Geogrid, IB
Subgrade Treatment, Type IC
- (11) Stone Shoulder
- (13) Concrete Curb
- (15) Combined Concrete Curb and Gutter
- (16) Roll Curb
- (22) Concrete Center Curb, Type D
- (26) Sodding, Nursery
- (25) Seeding, Mulched

CALCULATIONS FOR DIRT QUANTITIES
Summary

LINE	VOLUMES (CYS)	
	CUT	FILL
Line "PR-R"	533	2303
Line "PR-W"	852	203
Line "PR-N"	606	2196
Line "PR-E"	1705	307
Line "PR-S"	48	225

Subtotal 3744 5234

Shrinkage Factor 15%
Fill compensating for shrinkage 6019

Borrow Required 2275
Excess Cut 0

Z:\2024\240787-CONTEXT DESIGN TRAFFIC SIGNAL, SR 32-CENTENNIAL RD PH5 1D\DWG\RAB\240787-RAB-PLAN.DWG

REVISIONS	
DATE	ITEM
09-28-2026	Added Construction Limits, Seeding Locations, Earthwork Summary Table, Changed Subgrades

A&F ENGINEERING
Transportation & Site Engineering
Creating Order Since 1966

8365 Keystone Crossing, Suite 201, Indianapolis, IN. 46240 (317) 202-0864




RECOMMENDED FOR APPROVAL		09/01/2026
DESIGN ENGINEER		DATE
DESIGNED: _____	MCN	DRAWN: _____
CHECKED: _____	JAH	CHECKED: _____

INDIANA
DEPARTMENT OF TRANSPORTATION


PLAN - LINE "PR-R"
STA. 500+00.00 TO STA. 503+00.00

HORIZONTAL SCALE 1" = 20'	BRIDGE FILE N/A
VERTICAL SCALE N/A	DESIGNATION --
SHEETS	
19	of 47
CONTRACT	
--	

Z:\2024\240787-CONTEXT DESIGN TRAFFIC SIGNAL, SR 32-CENTENNIAL RD PH5 1.DWG(RAB\24078P-RAB-XSECT.DWG

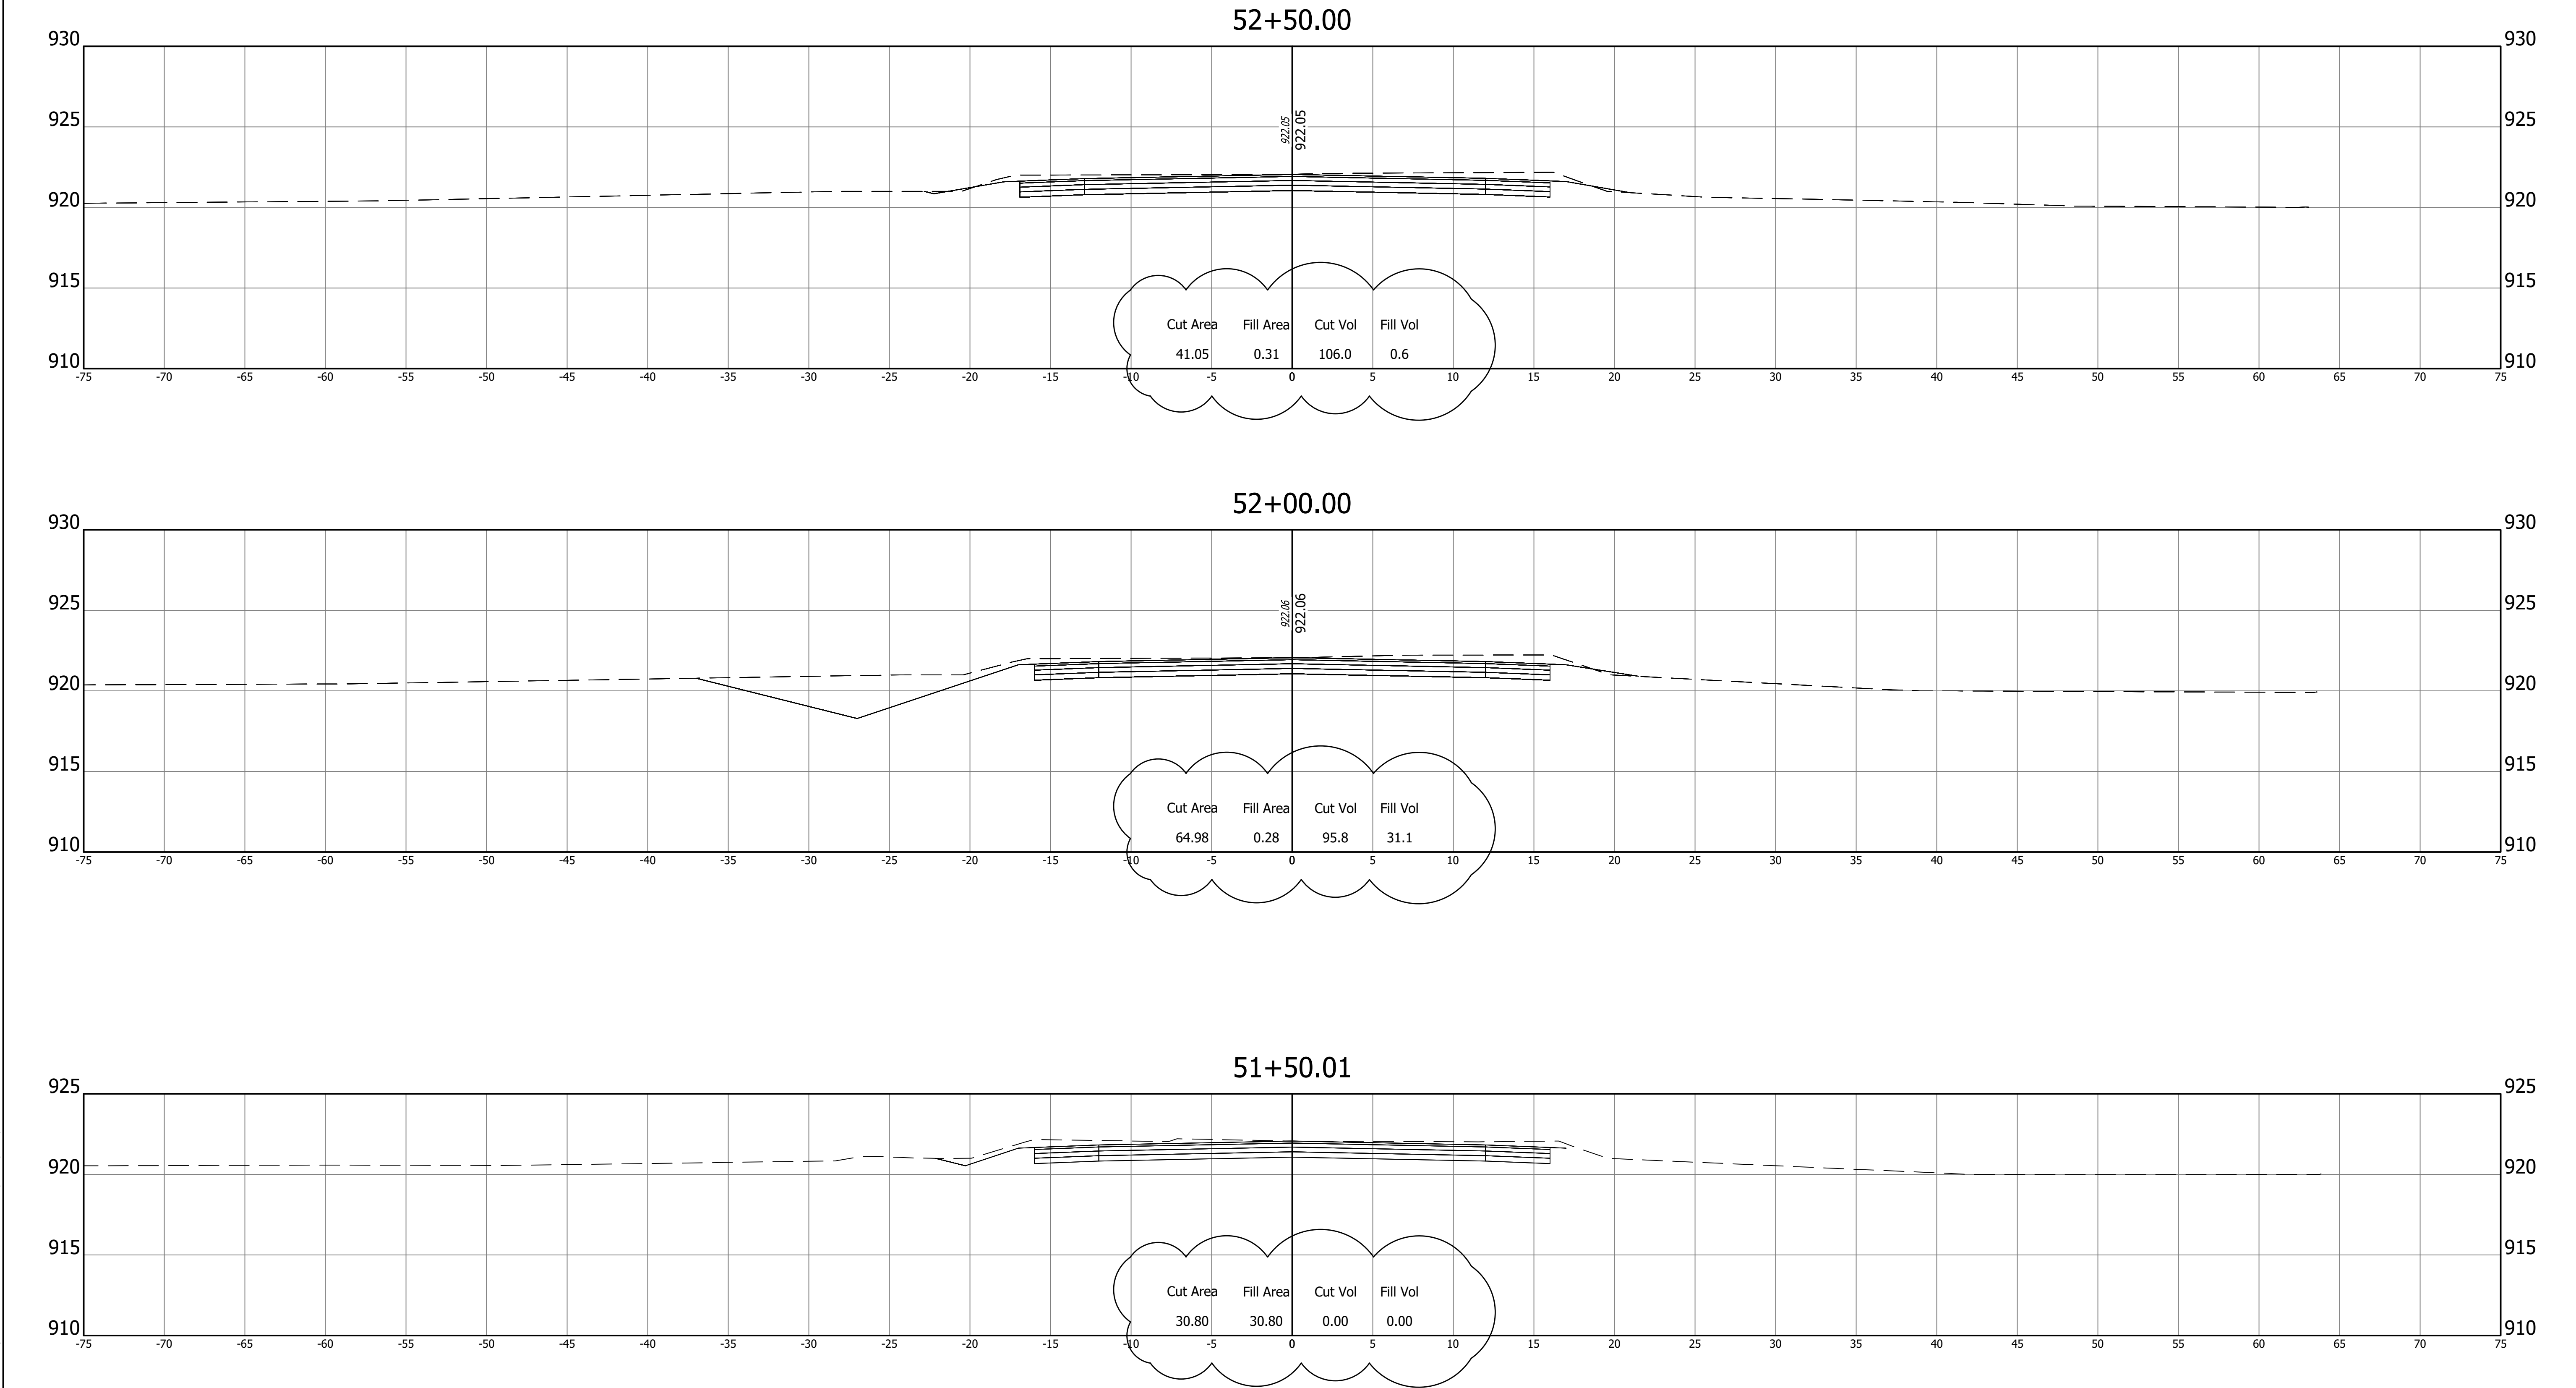

REVISIONS	
ITEM	
09-28-2026	Added Earthwork & Included Ex. Pvmt Rem.

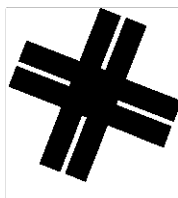



A&F ENGINEERING

Transportation & Site Engineering

Creating Order Since 1966

8365 Keystone Crossing, Suite 201, Indianapolis, IN. 46240 (317) 202-0864

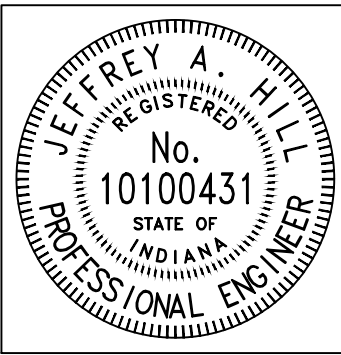



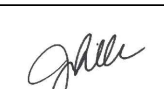
RECOMMENDED FOR APPROVAL		09/01/2026
DESIGN ENGINEER		DATE
DESIGNED: MCN	DRAWN: MCN	
CHECKED: JAH	CHECKED: JAH	

INDIANA
DEPARTMENT OF TRANSPORTATION

CROSS SECTIONS
LINE "PR-W"

HORIZONTAL SCALE 1"=5'	BRIDGE FILE N/A
VERTICAL SCALE 1"=5'	DESIGNATION --
SHEETS	
29	of 47
CONTRACT	
--	

Z:\2024\240787-CONTEXT DESIGN TRAFFIC SIGNAL, SR 32-CENTENNIAL RD PH5 1.DWG(RAB\24078P-RAB-XSECT.DWG

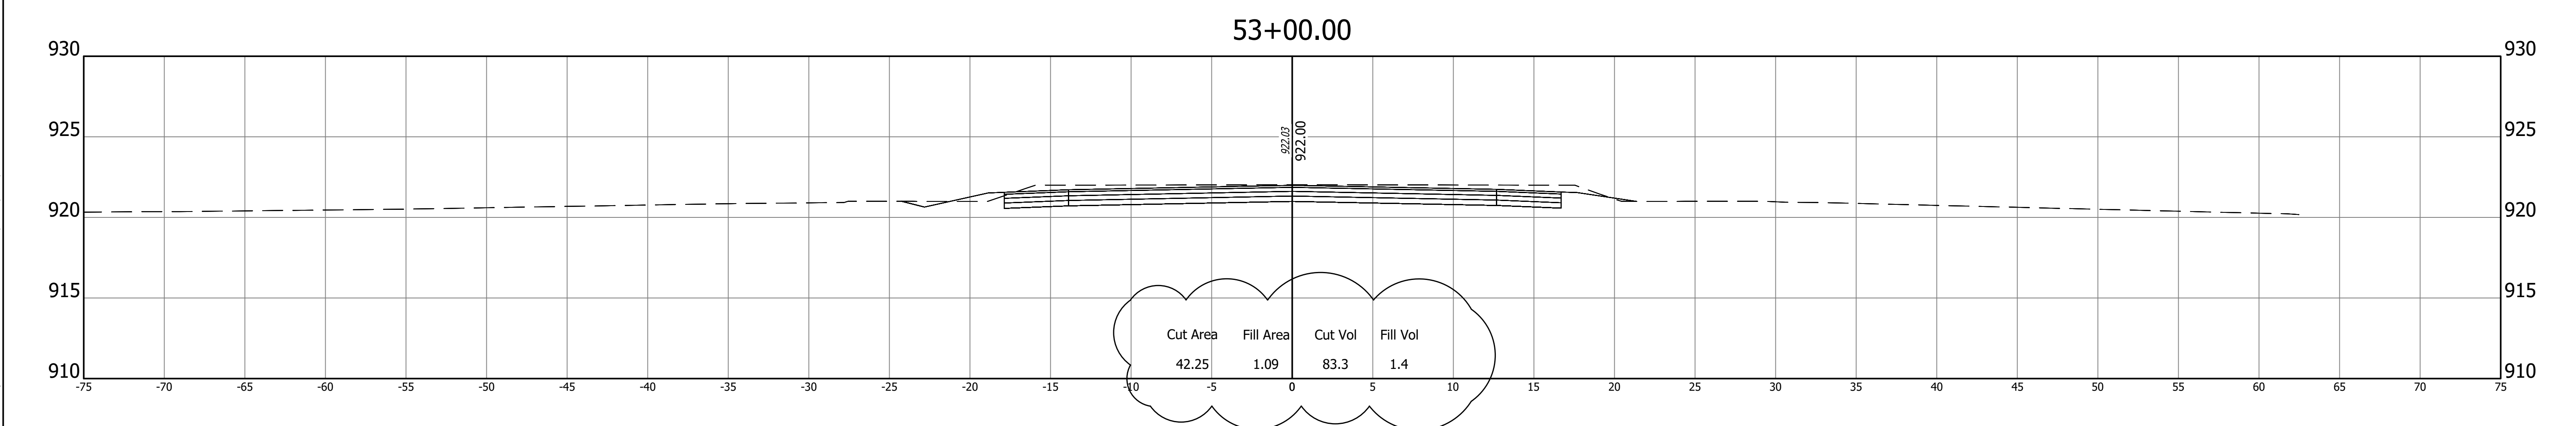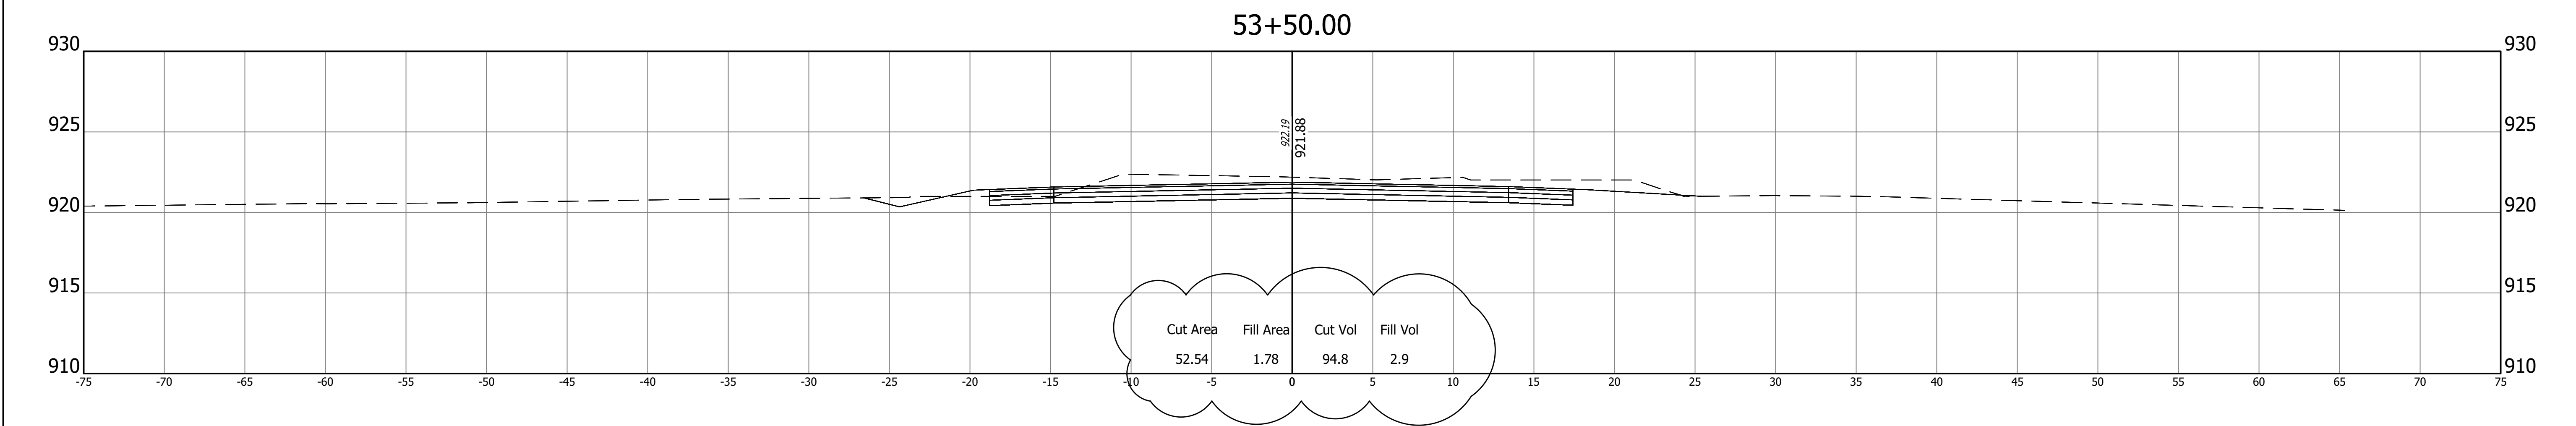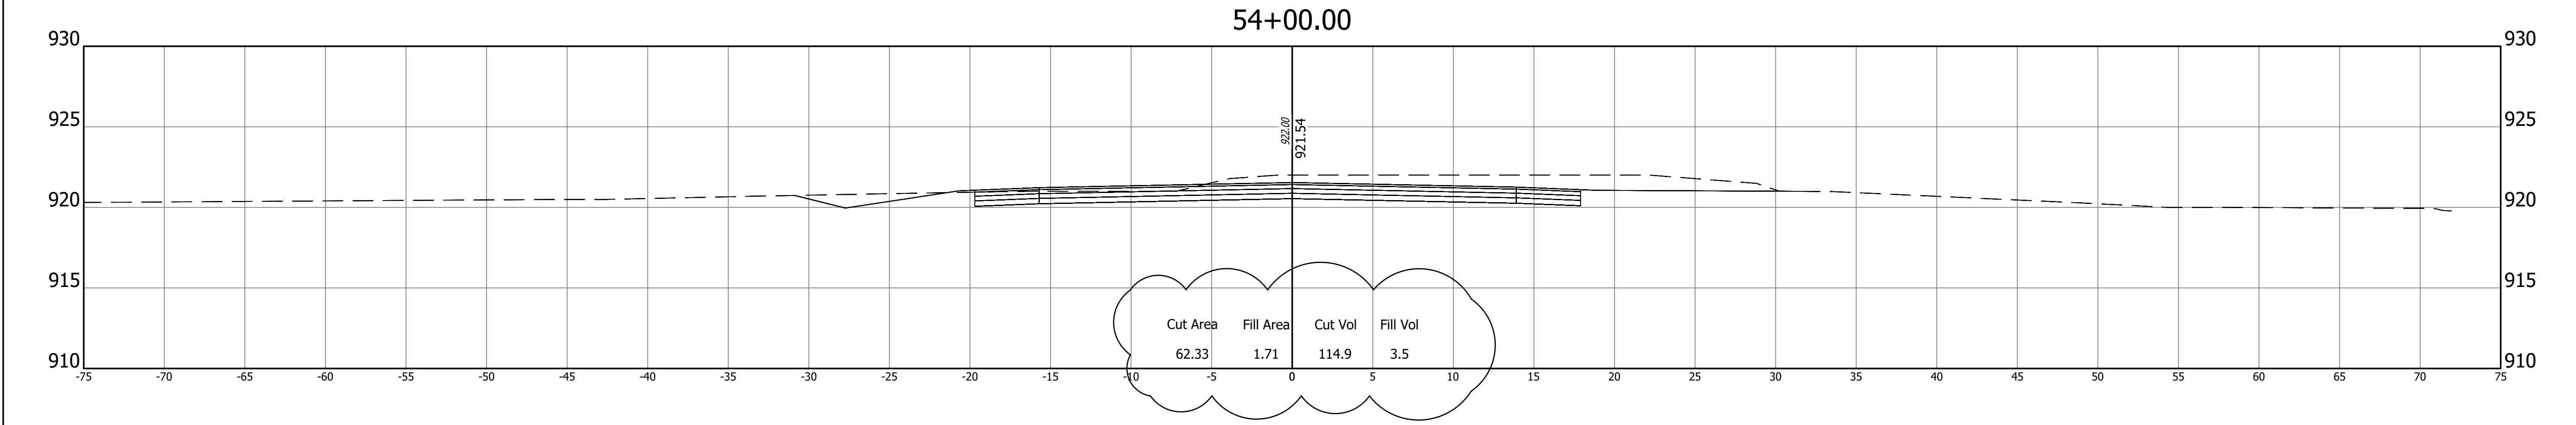

REVISIONS	
DATE	ITEM
09-28-2026	Added Earthwork & Included Ex. Pvmnt Rem.

A&F ENGINEERING
Transportation & Site Engineering
Creating Order Since 1966
8365 Keystone Crossing, Suite 201, Indianapolis, IN. 46240 (317) 202-0864

RECOMMENDED FOR APPROVAL 09/01/2026
DESIGN ENGINEER DATE


DESIGNED: MCN	DRAWN: MCN
CHECKED: JAH	CHECKED: JAH

INDIANA
DEPARTMENT OF TRANSPORTATION

CROSS SECTIONS
LINE "PR-W"

HORIZONTAL SCALE	BRIDGE FILE
1"=5'	N/A
VERTICAL SCALE	DESIGNATION
1"=5'	--
SHEETS	
30	of 47
CONTRACT	
--	

Z:\2024\240787-CONTEXT DESIGN TRAFFIC SIGNAL, SR 32-CENTENNIAL RD PH5 1.DWG(RAB\24078P-RAB-XSECT.DWG

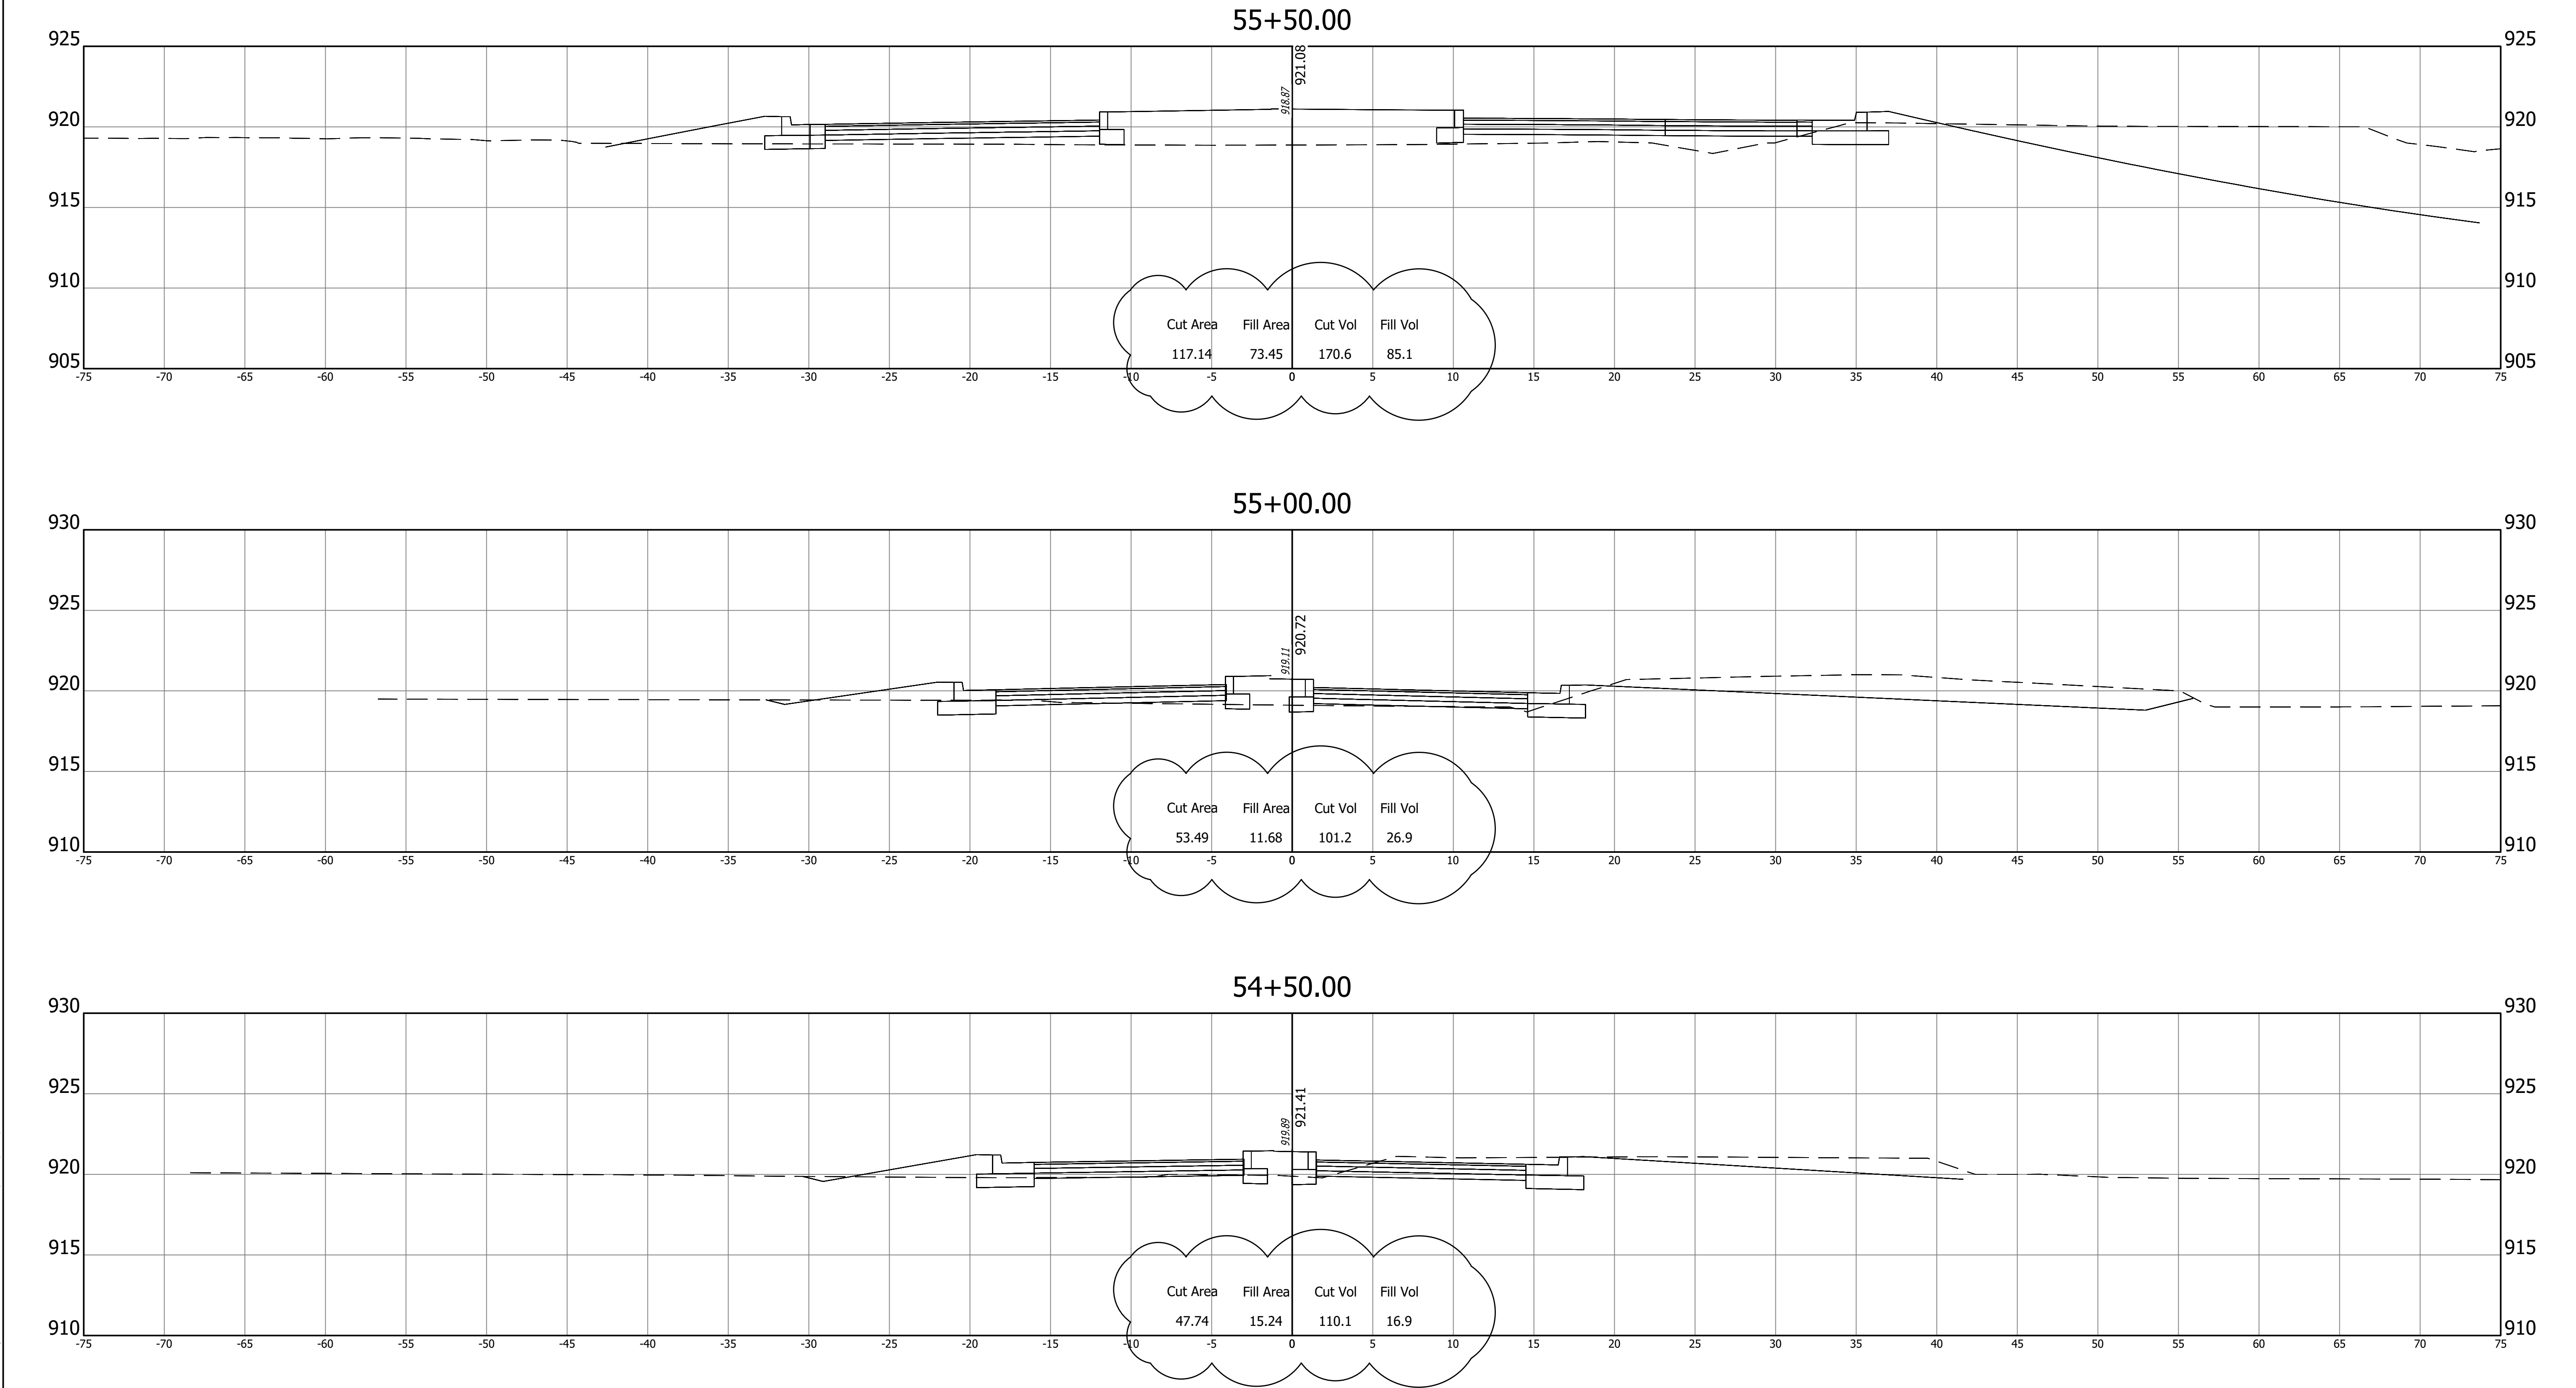


REVISIONS	
ITEM	
09-28-2026	Added Earthwork & Included Ex. Pvmt Rem.

A&F ENGINEERING

Transportation & Site Engineering

Creating Order Since 1966

8365 Keystone Crossing, Suite 201, Indianapolis, IN. 46240 (317) 202-0864

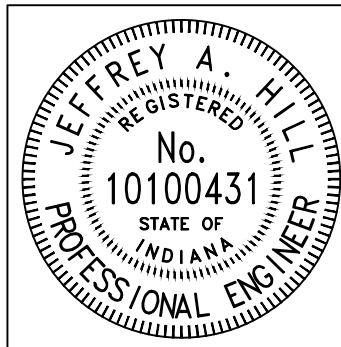


RECOMMENDED FOR APPROVAL		09/01/2026
	DESIGN ENGINEER	DATE
DESIGNED:	MCN	DRAWN: MCN
CHECKED:	JAH	CHECKED: JAH

INDIANA
DEPARTMENT OF TRANSPORTATION

CROSS SECTIONS
LINE "PR-W"


HORIZONTAL SCALE 1"=5'	BRIDGE FILE N/A
VERTICAL SCALE 1"=5'	DESIGNATION --
SHEETS	
31	of 47
CONTRACT	
--	

09

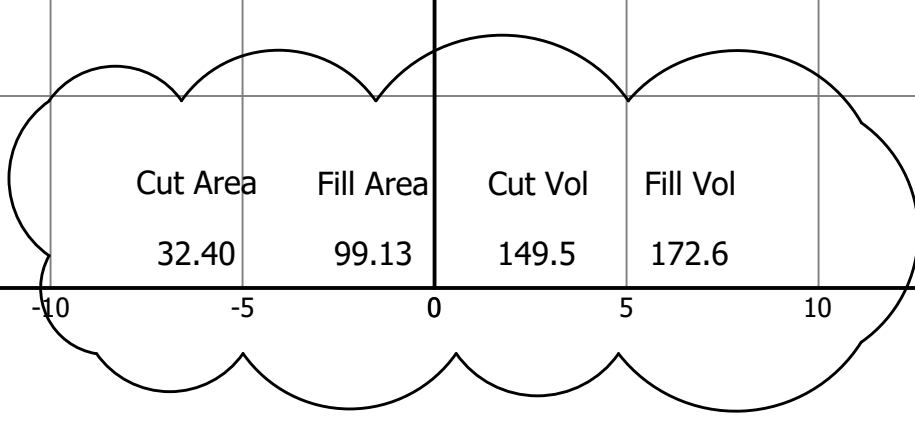

 **A&F ENGINEERING**
Transportation & Site Engineering
Creating Order Since 1966




8365 Keystone Crossing, Suite 201, Indianapolis, IN. 46240 (317) 202-0864

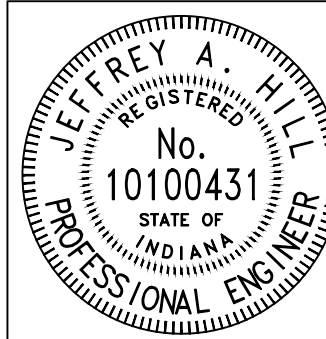

INDIANA DEPARTMENT OF TRANSPORTATION	
CROSS SECTIONS LINE "PR-W"	

HORIZONTAL SCALE	BRIDGE FILE		
1"=5'	N/A		
VERTICAL SCALE	DESIGNATION		
1"=5'	--		
	SHEETS		
	32	of	47
	CONTRACT		
	--		

Z:\2024\240787-CONTEXT DESIGN TRAFFIC SIGNAL, SR 32-CENTENNIAL RD PH5 1\DWG\RAB\24078P-RAB-XSECT.DWG

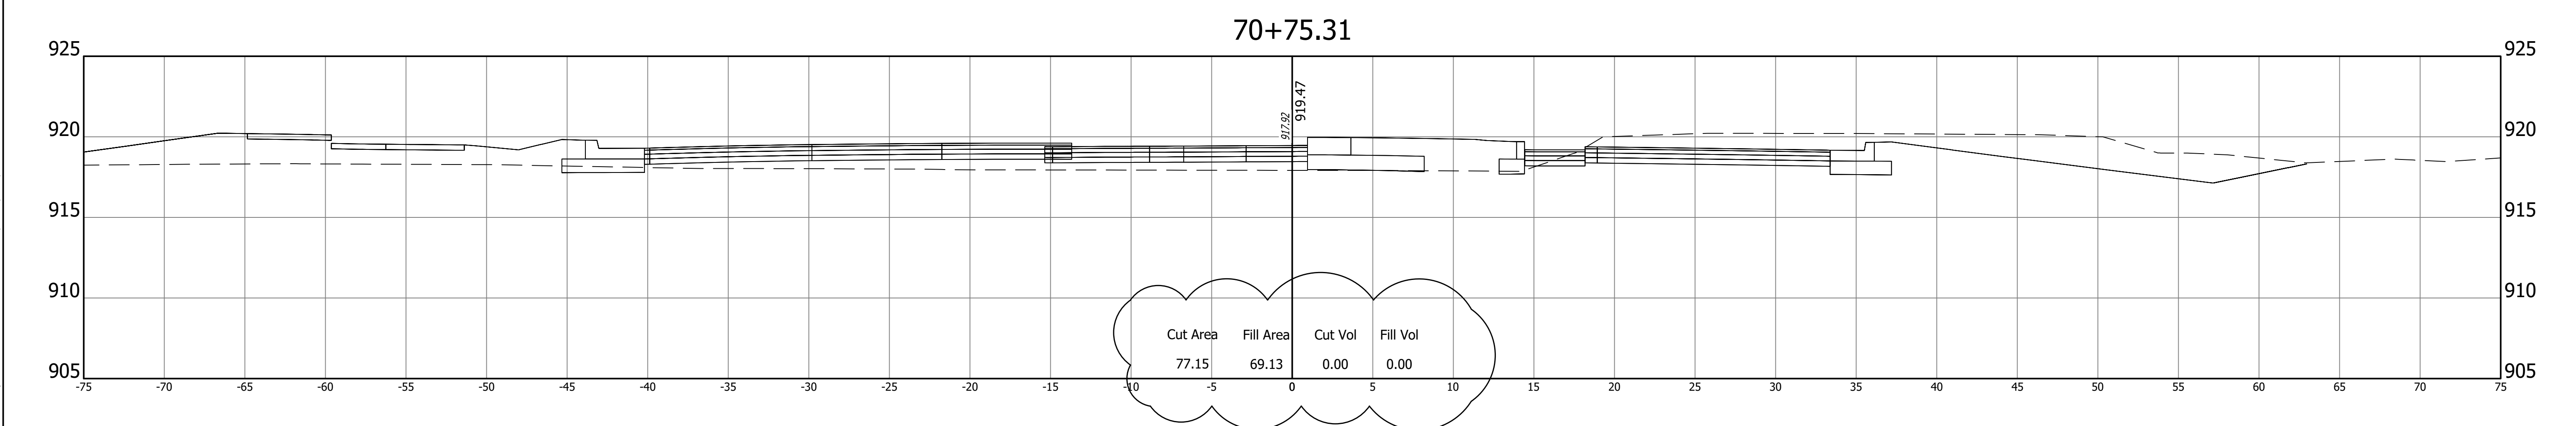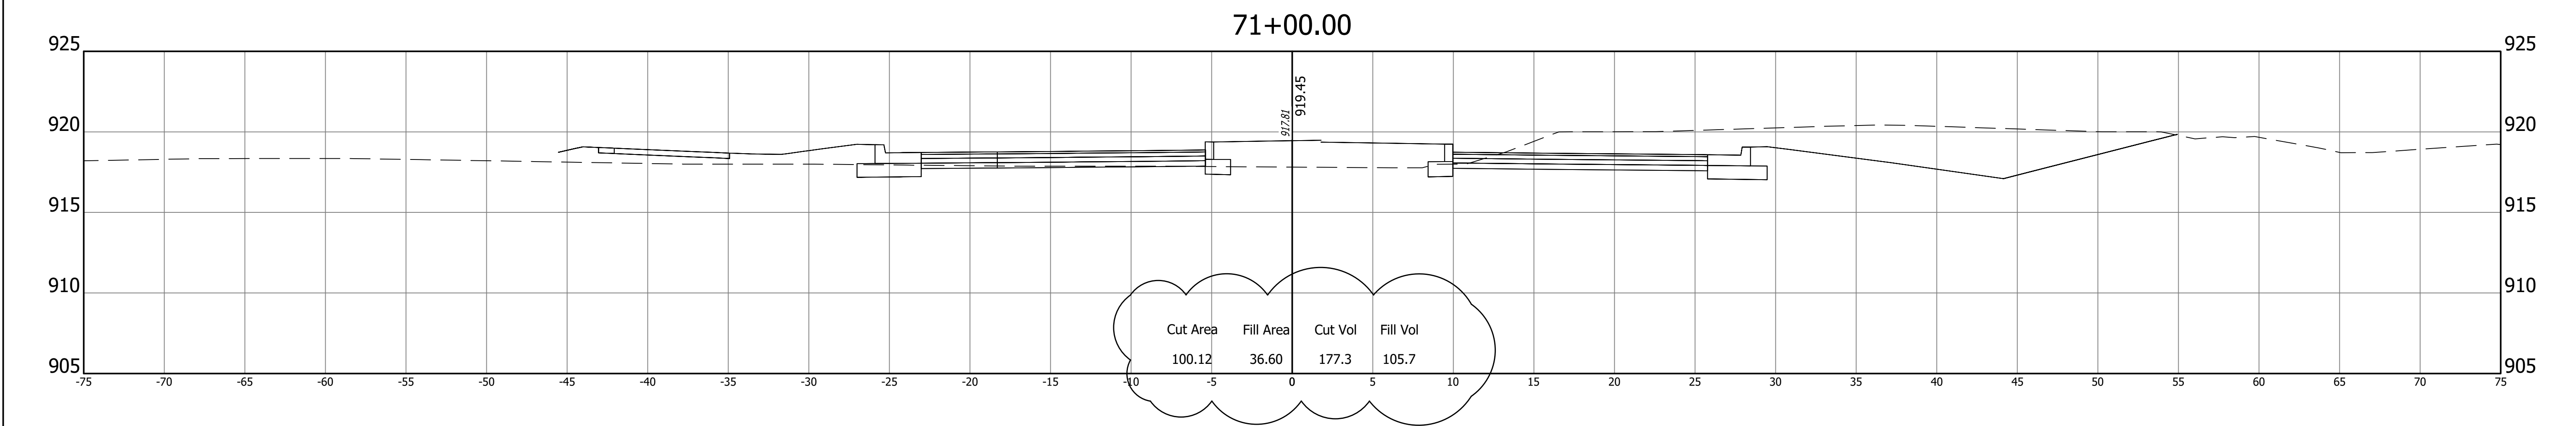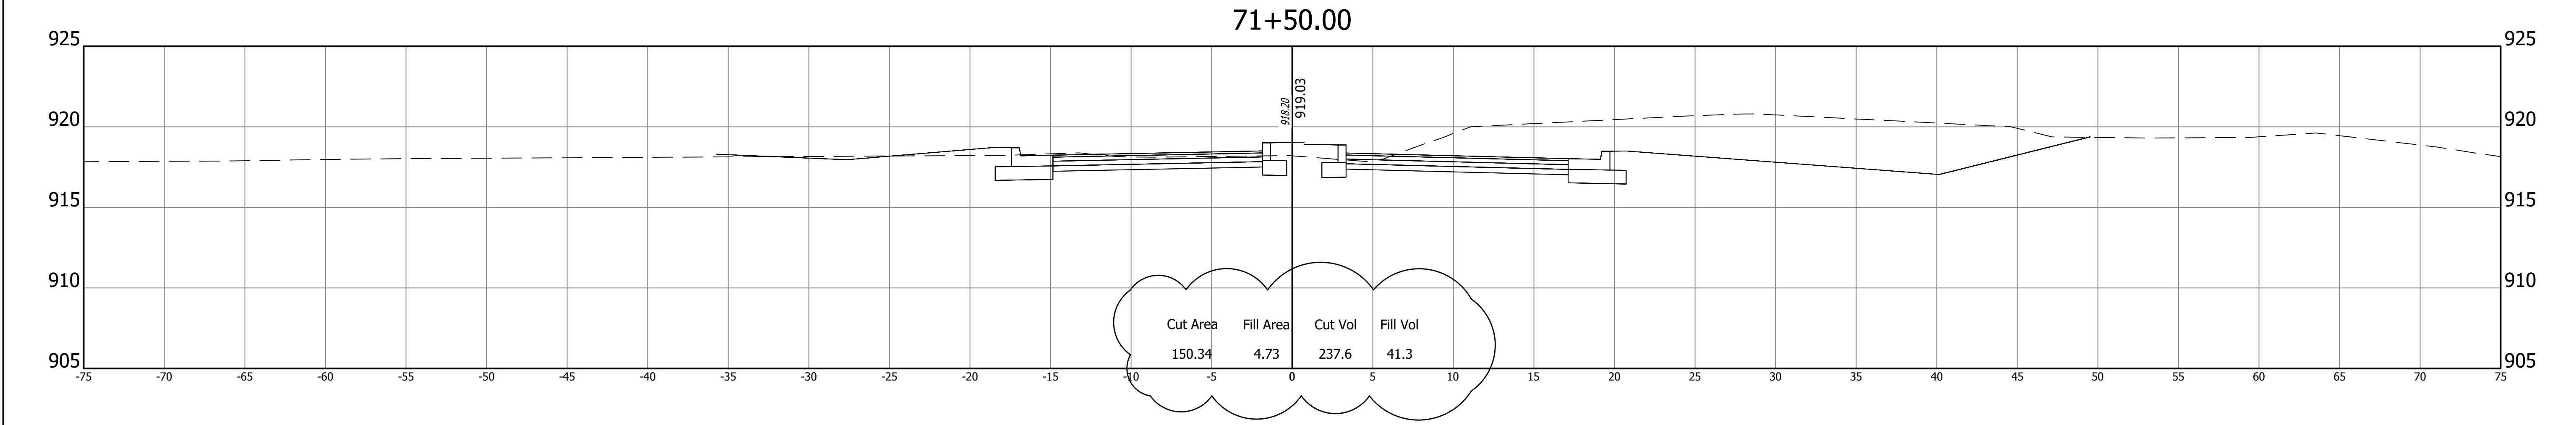


REVISIONS	
ITEM	
09-28-2026	Added Earthwork & Included Ex. Pvmnt Rem.

A&F ENGINEERING

Transportation & Site Engineering

Creating Order Since 1966

8365 Keystone Crossing, Suite 201, Indianapolis, IN. 46240 (317) 202-0864

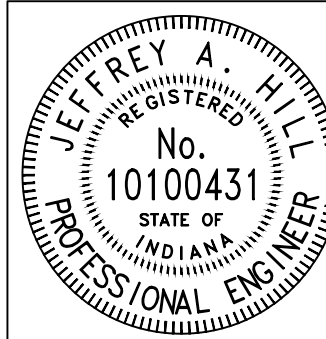


RECOMMENDED FOR APPROVAL		09/01/2026
DESIGN ENGINEER		DATE
DESIGNED: MCN	DRAWN: MCN	
CHECKED: JAH	CHECKED: JAH	

INDIANA
DEPARTMENT OF TRANSPORTATION


CROSS SECTIONS
LINE "PR-E"

HORIZONTAL SCALE 1"=5'	BRIDGE FILE N/A
VERTICAL SCALE 1"=5'	DESIGNATION --
SHEETS	
33	of 47
CONTRACT	
--	


72+79.94

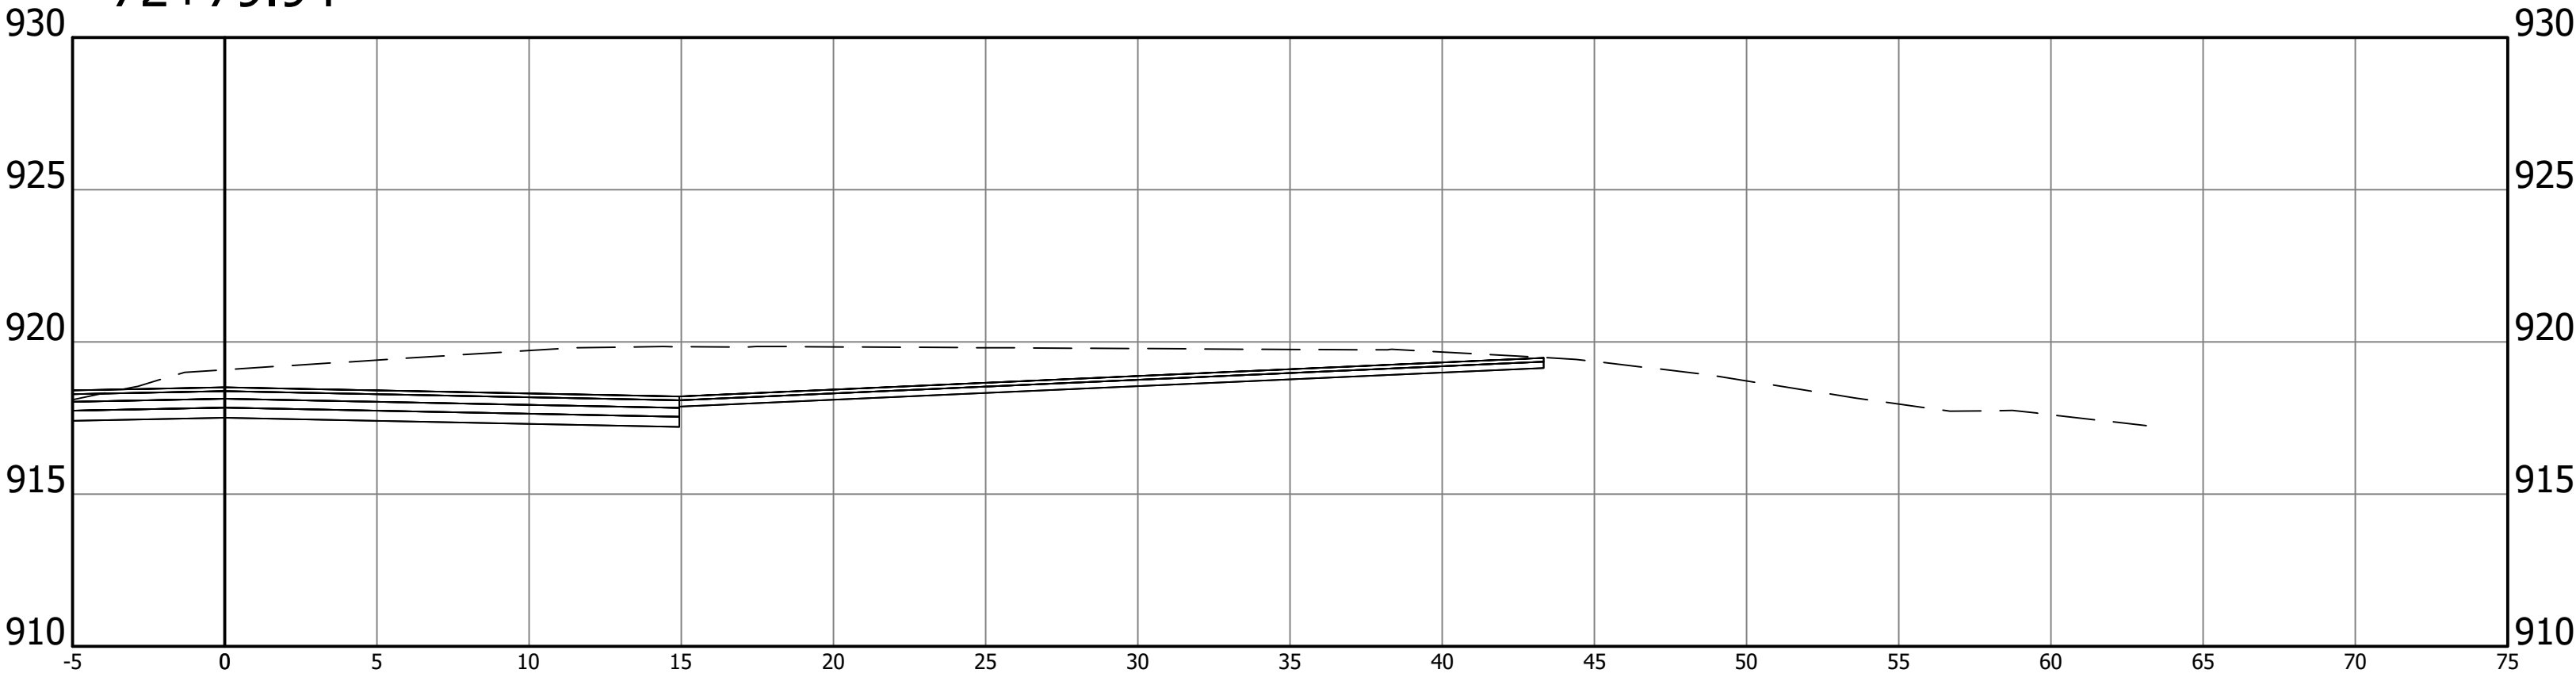

72+50.00

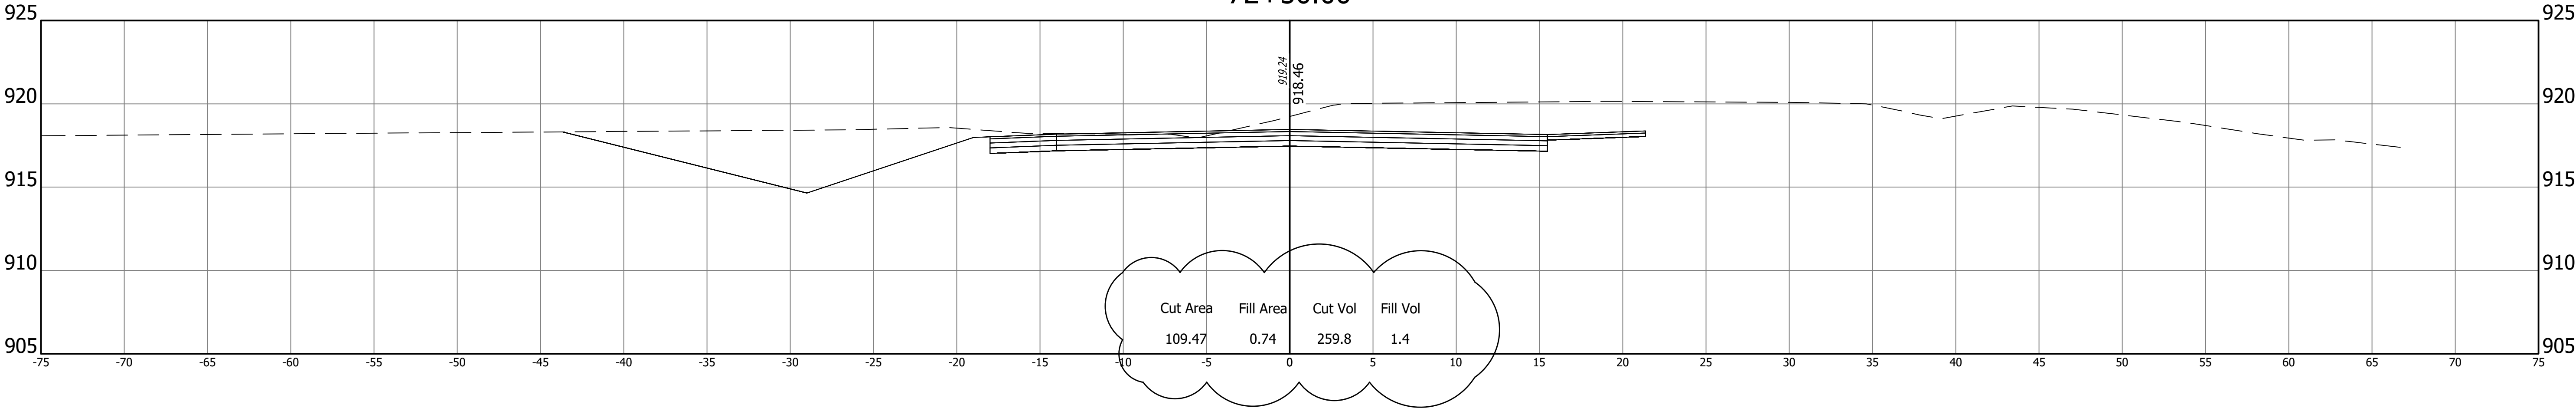

72+00.00

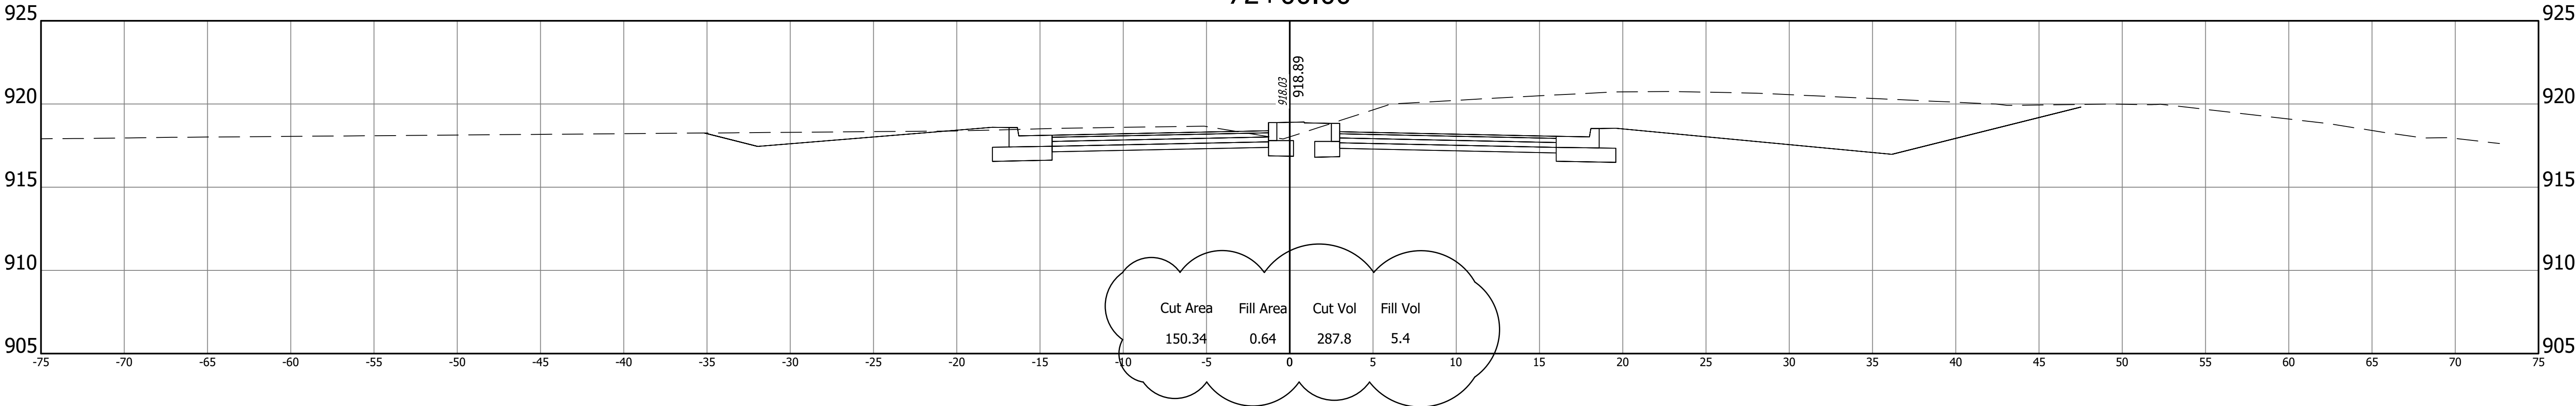

Z:\2024\240787-CONTEXT DESIGN TRAFFIC SIGNAL, SR 32-CENTENNIAL RD PH5 1\DWG\RAB\24078P-RAB-XSECT.DWG

REVISIONS	
ITEM	
09-28-2026	Added Earthwork & Included Ex. Pvmt Rem.


A&F ENGINEERING

Transportation & Site Engineering

Creating Order Since 1966

8365 Keystone Crossing, Suite 201, Indianapolis, IN. 46240

(317) 202-0864

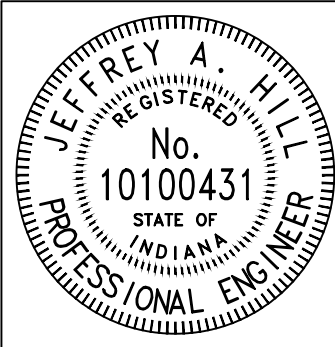


RECOMMENDED FOR APPROVAL		09/01/2026
DESIGN ENGINEER		DATE
DESIGNED: MCN	DRAWN: MCN	
CHECKED: JAH	CHECKED: JAH	

INDIANA
DEPARTMENT OF TRANSPORTATION


CROSS SECTIONS
LINE "PR-E"

HORIZONTAL SCALE 1"=5'	BRIDGE FILE N/A
VERTICAL SCALE 1"=5'	DESIGNATION --
SHEETS	
34	of 47
CONTRACT	
--	

Z:\2024\240787-CONTEXT DESIGN TRAFFIC SIGNAL, SR 32-CENTENNIAL RD PH5 1(DWG)RAB\24078P-RAB-XSECT.DWG

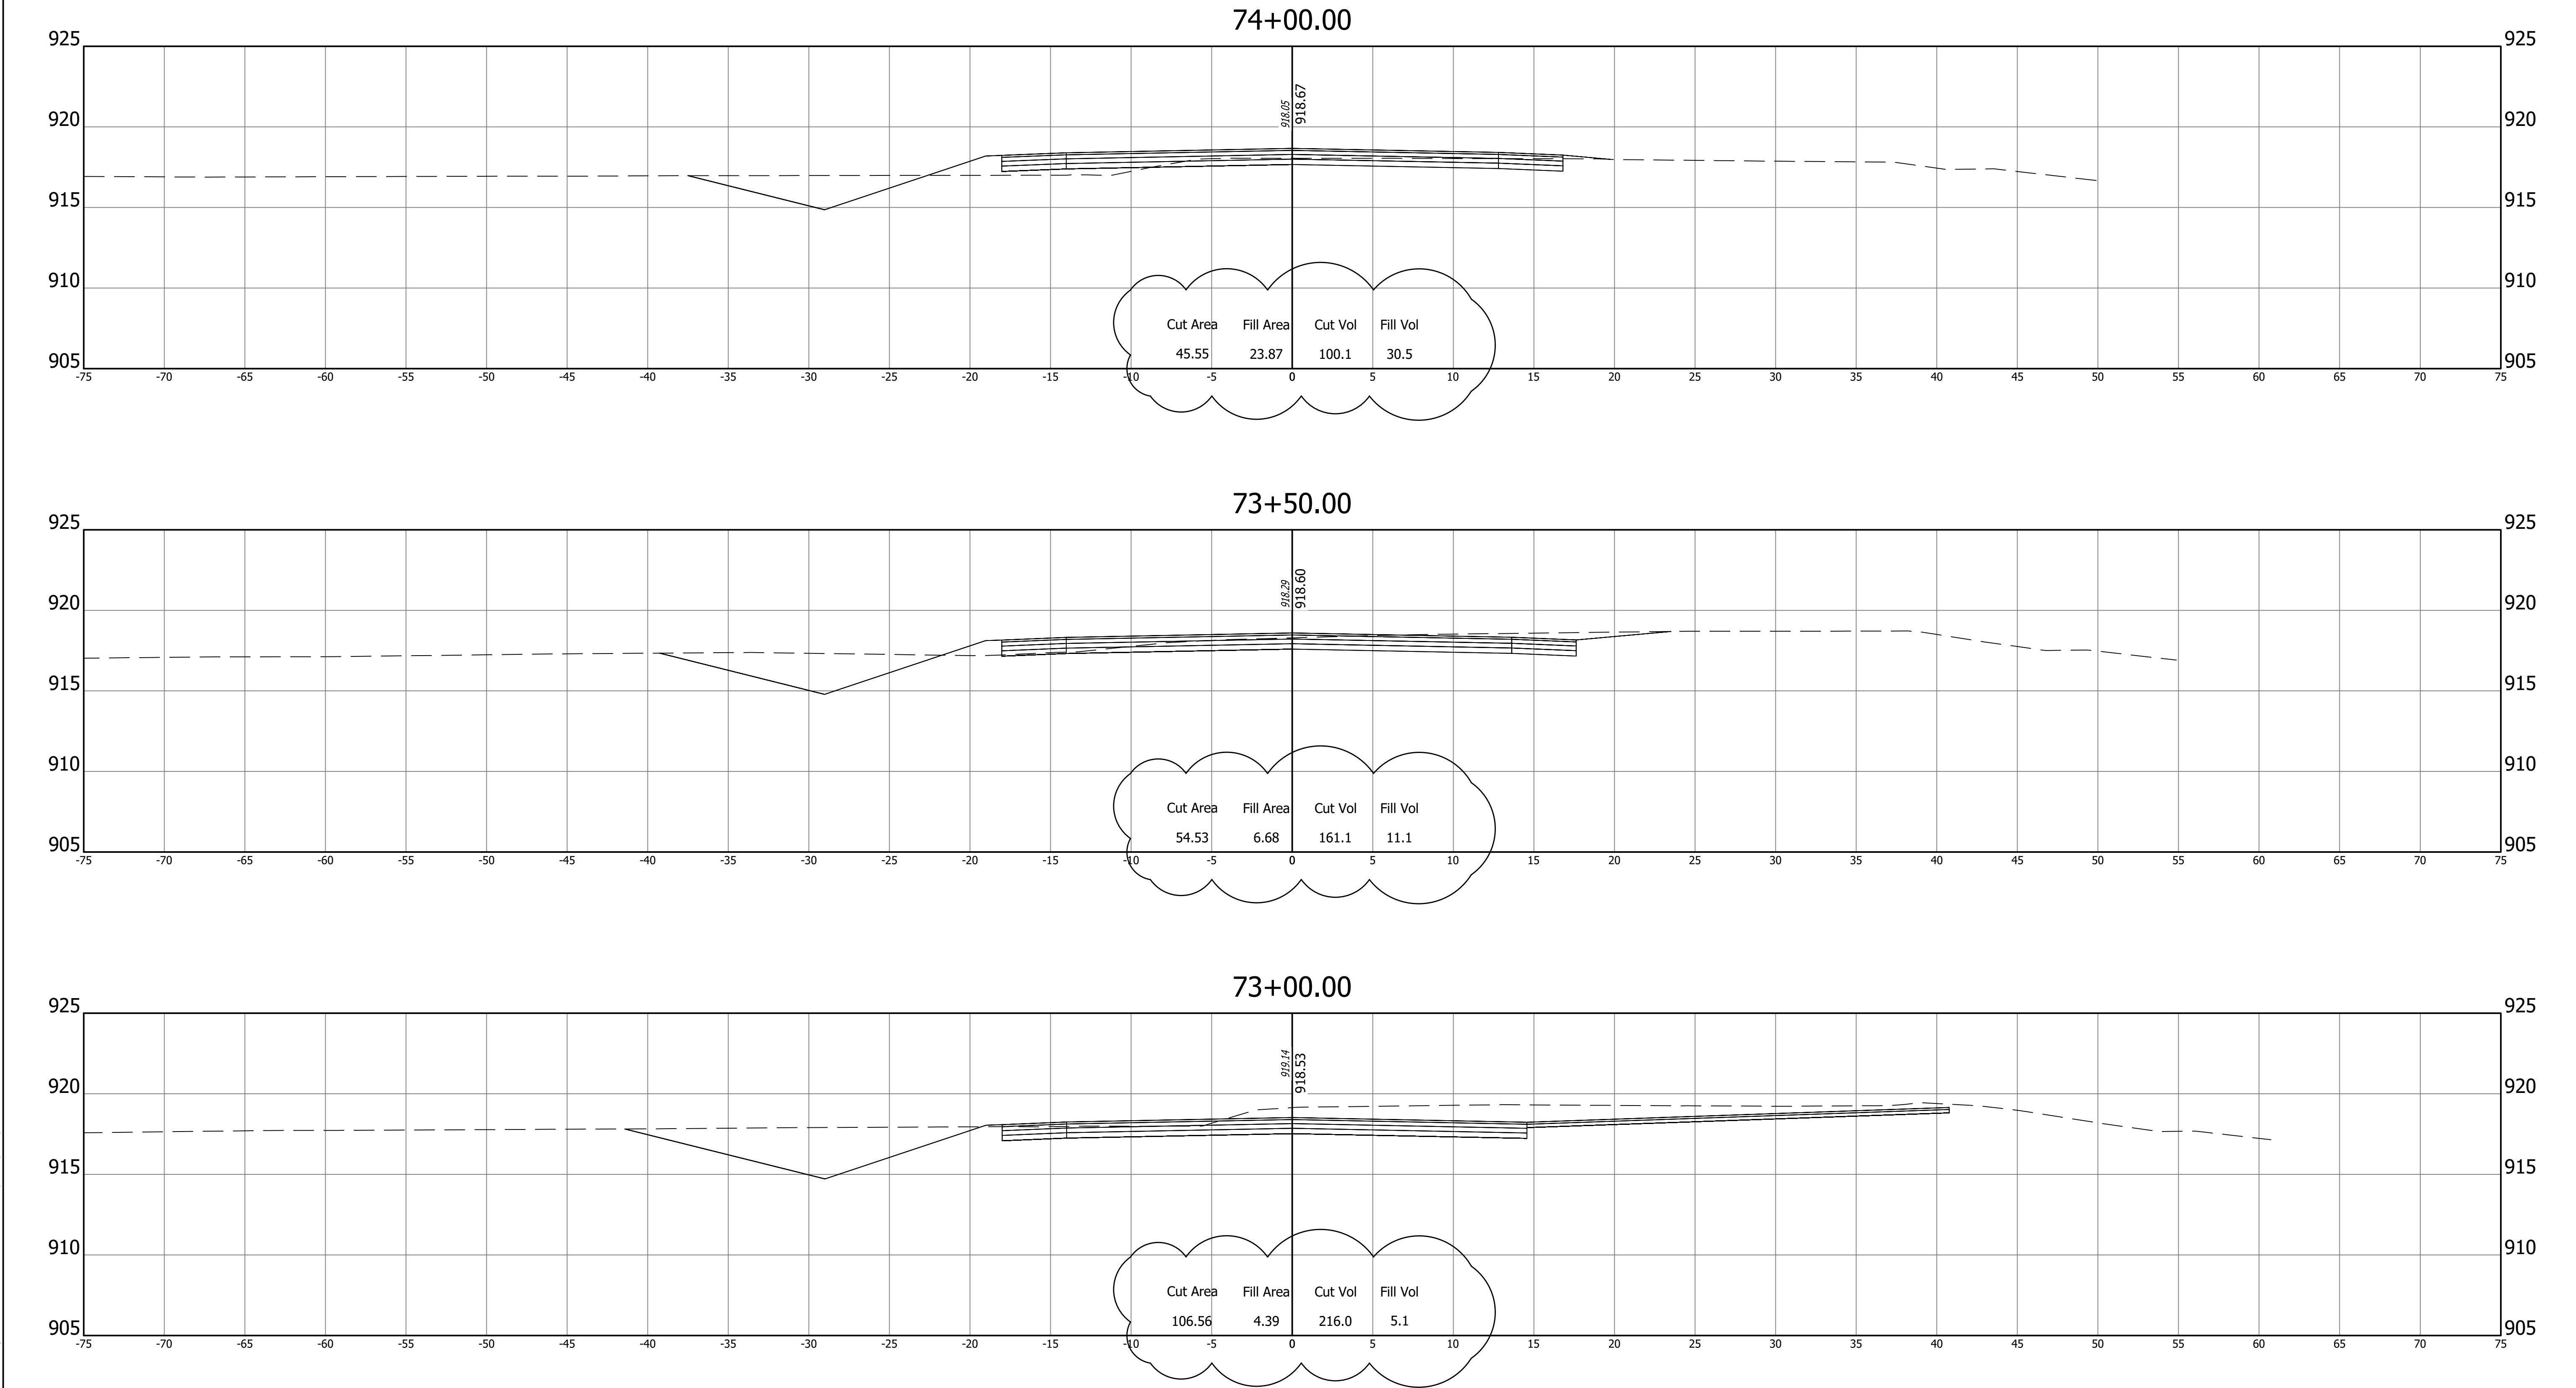



REVISIONS	
DATE	ITEM
09-28-2026	Added Earthwork & Included Ex. Pvmnt Rem.

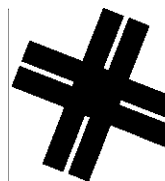

A&F ENGINEERING
Transportation & Site Engineering
Creating Order Since 1966

8365 Keystone Crossing, Suite 201, Indianapolis, IN. 46240 (317) 202-0864

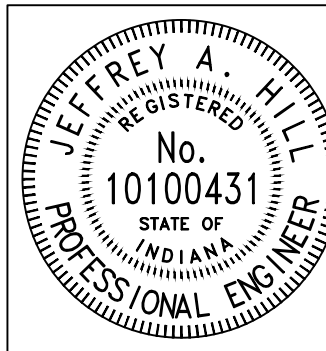



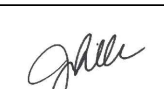
RECOMMENDED FOR APPROVAL		09/01/2026
DESIGN ENGINEER		DATE
DESIGNED: MCN	DRAWN: MCN	
CHECKED: JAH	CHECKED: JAH	

INDIANA
DEPARTMENT OF TRANSPORTATION

CROSS SECTIONS
LINE "PR-E"


HORIZONTAL SCALE 1"=5'	BRIDGE FILE N/A
VERTICAL SCALE 1"=5'	DESIGNATION --
SHEETS	
35 of 47	
CONTRACT	
--	

Z:\2024\240787-CONTEXT DESIGN TRAFFIC SIGNAL, SR 32-CENTENNIAL RD PH5 1(DWG)\RAB\24078P-RAB-XSECT.DWG

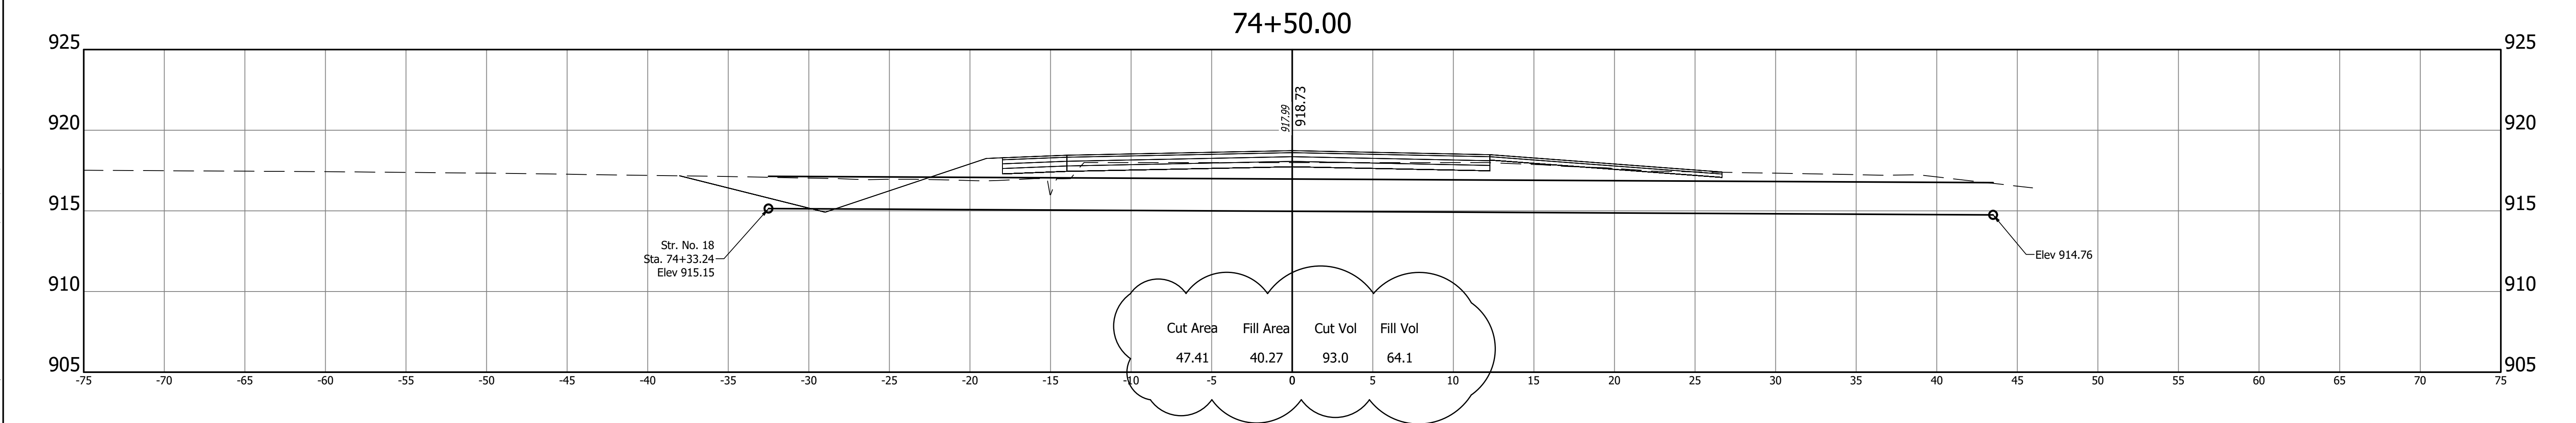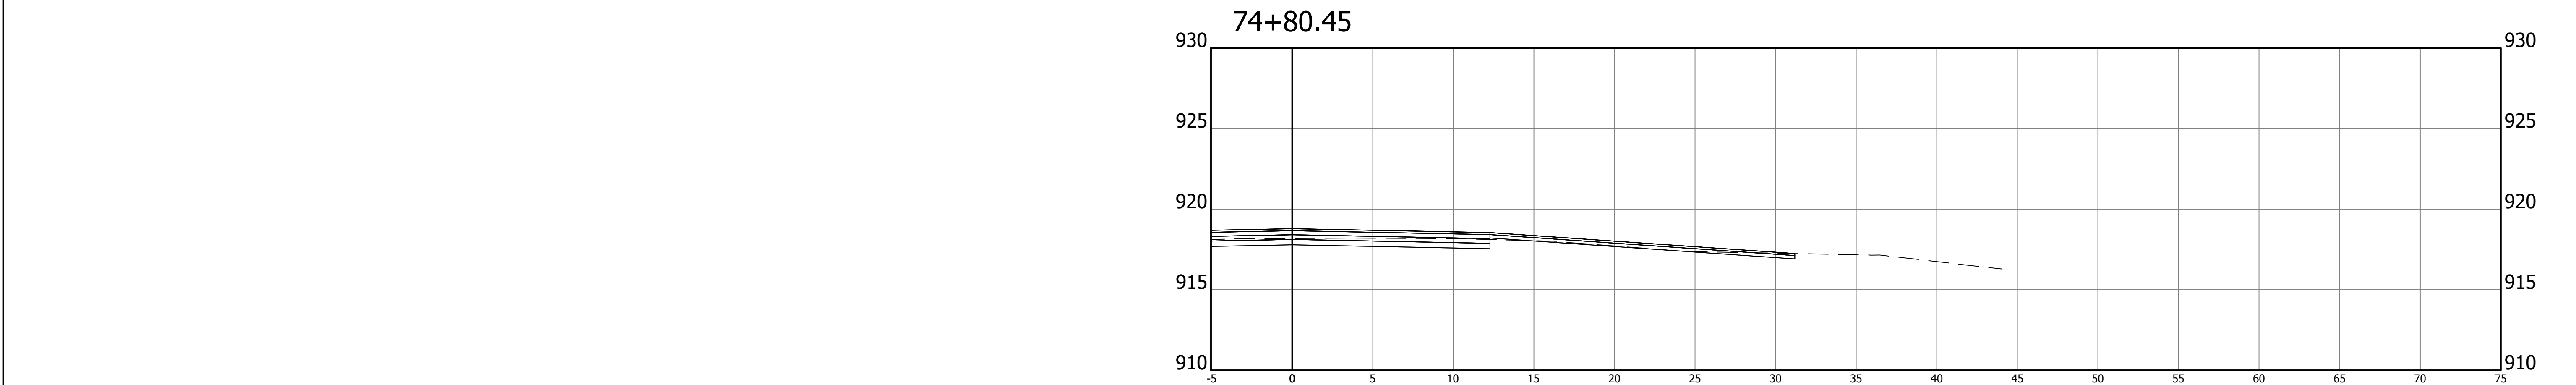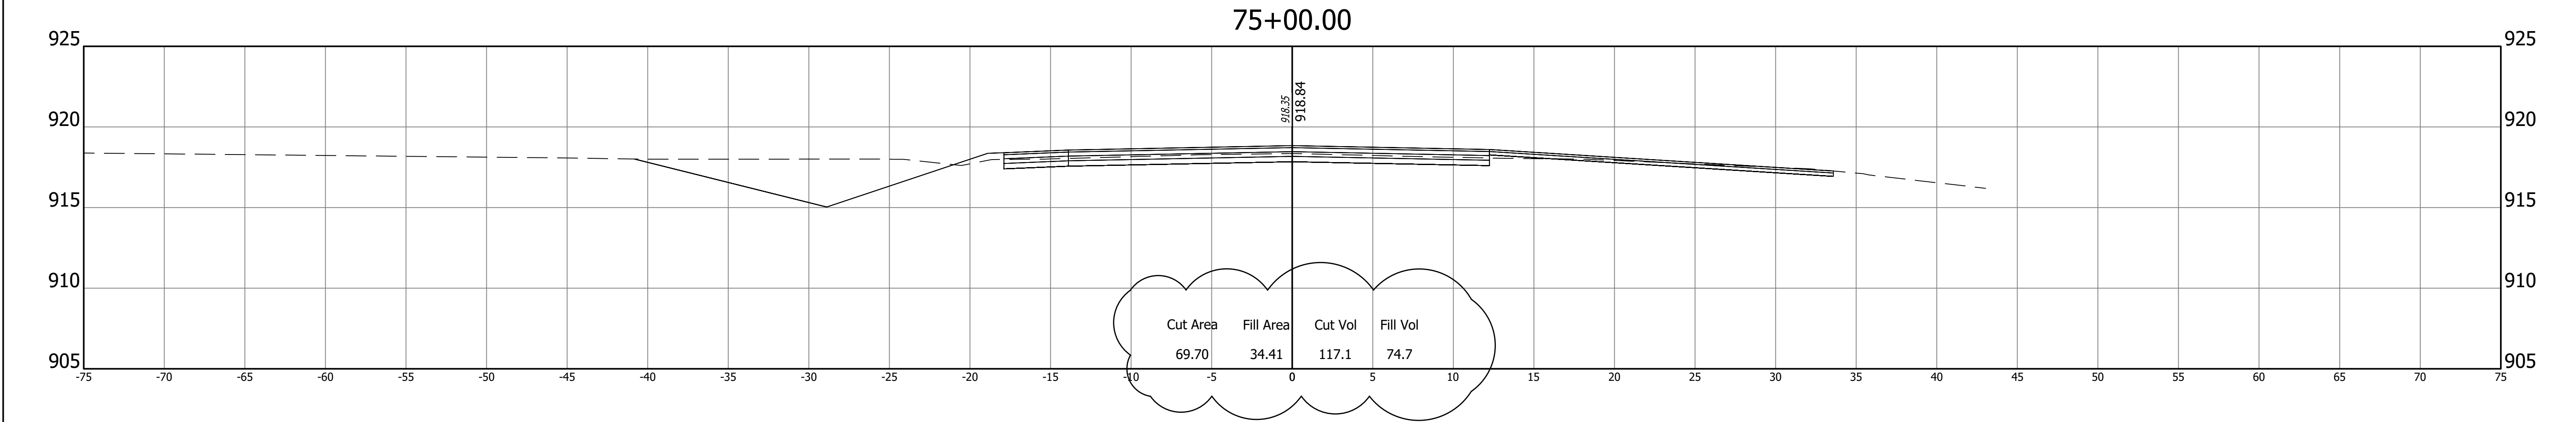

REVISIONS	
DATE	ITEM
09-28-2026	Added Earthwork & Included Ex. Pvmt Rem.

A&F ENGINEERING
Transportation & Site Engineering
Creating Order Since 1966
8365 Keystone Crossing, Suite 201, Indianapolis, IN. 46240 (317) 202-0864


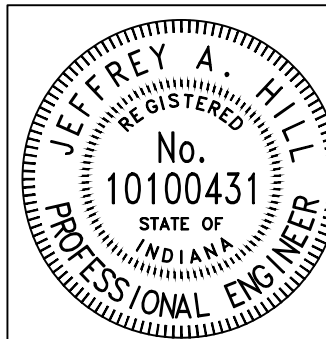


RECOMMENDED FOR APPROVAL		09/01/2026	
DESIGN ENGINEER		DATE	
DESIGNED: _____	MCN	DRAWN: _____	MCN
CHECKED: _____	JAH	CHECKED: _____	JAH


INDIANA DEPARTMENT OF TRANSPORTATION
CROSS SECTIONS LINE "PR-E"

HORIZONTAL SCALE 1"=5'	BRIDGE FILE N/A
VERTICAL SCALE 1"=5'	DESIGNATION --
SHEETS	
36	of 47
CONTRACT	
--	

Z:\2024\240787-CONTEXT DESIGN TRAFFIC SIGNAL, SR 32-CENTENNIAL RD PH5 1\DWG\RAB\24078P-RAB-XSECT.DWG

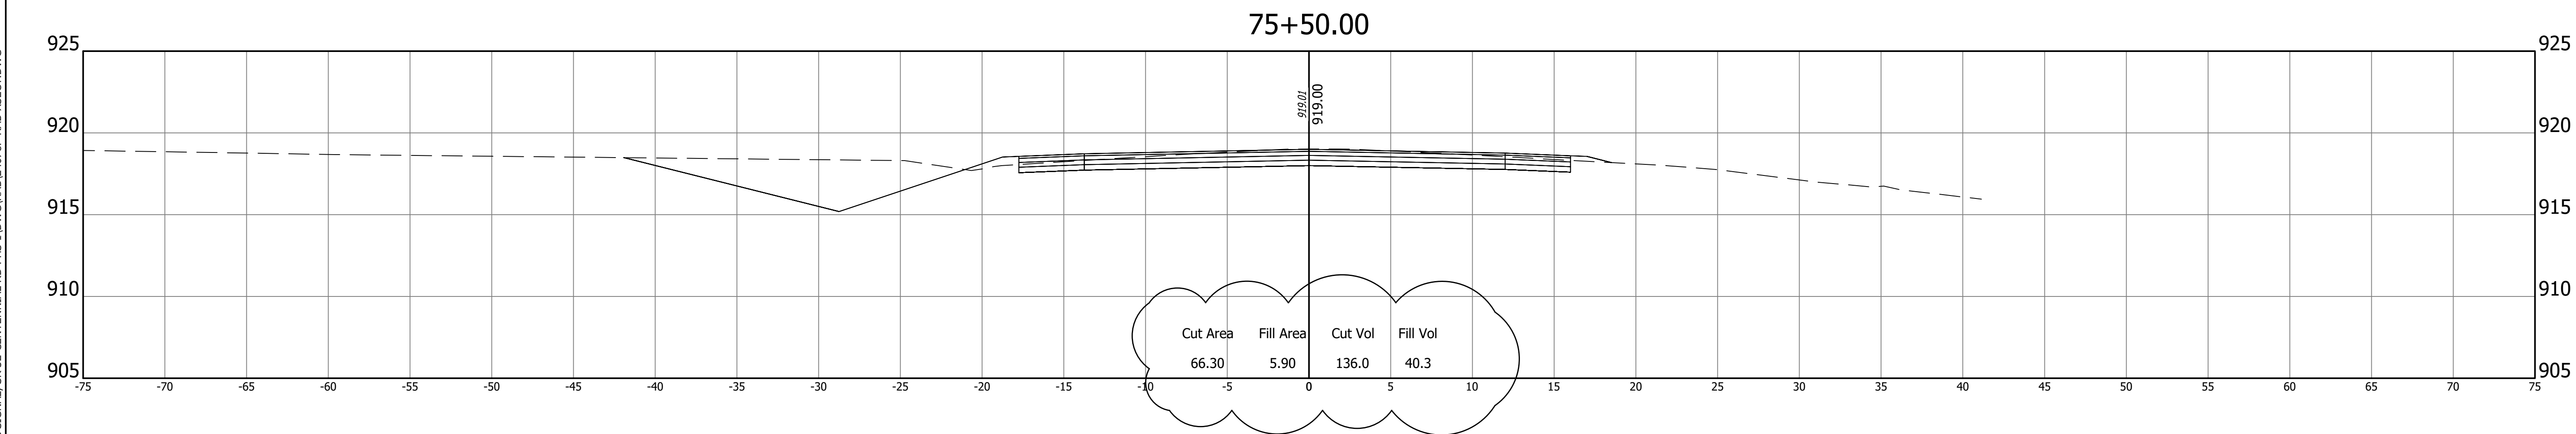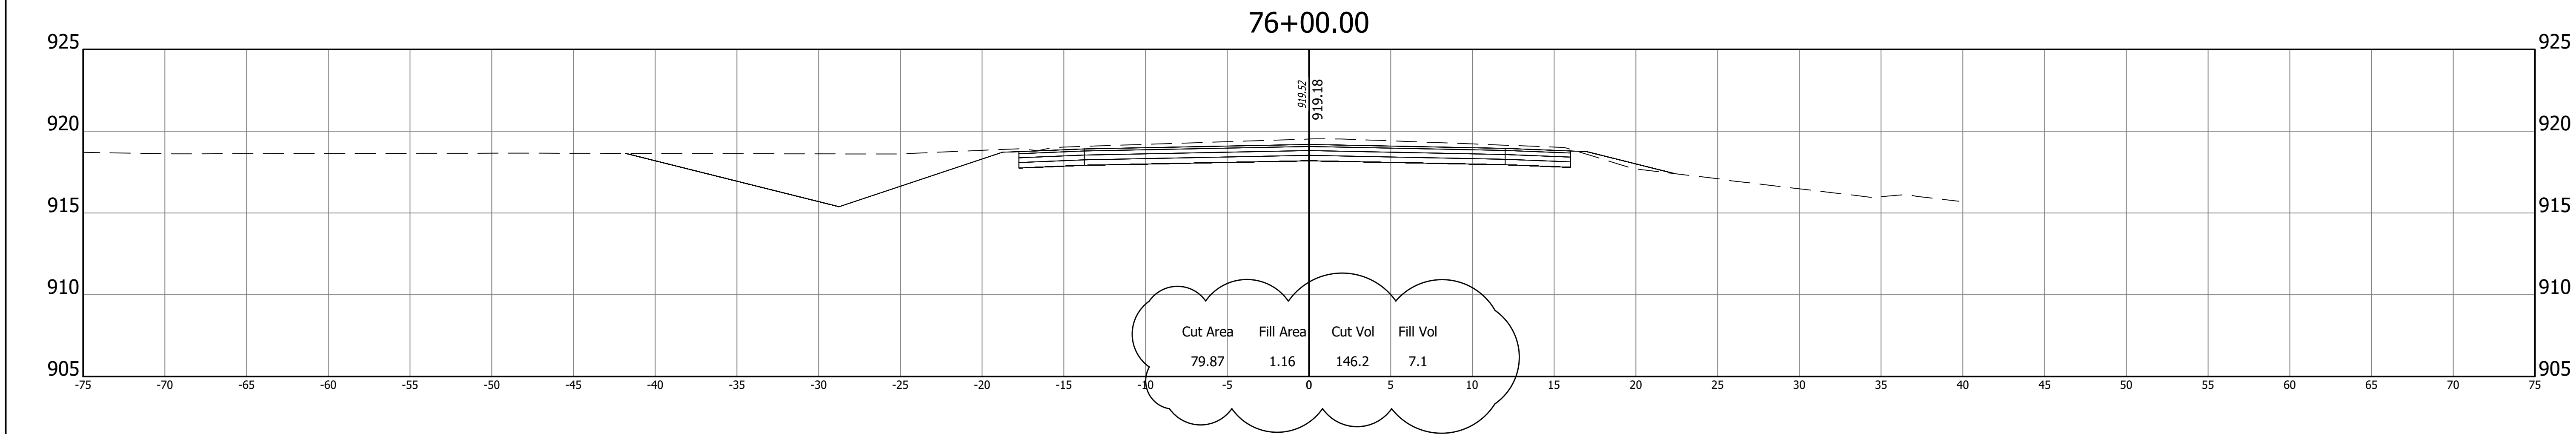

REVISIONS	
DATE	ITEM
09-28-2026	Added Earthwork & Included Ex. Pvm't Rem.

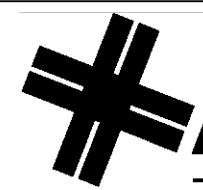


A&F ENGINEERING

Transportation & Site Engineering

Creating Order Since 1966

8365 Keystone Crossing, Suite 201, Indianapolis, IN. 46240 (317) 202-0864

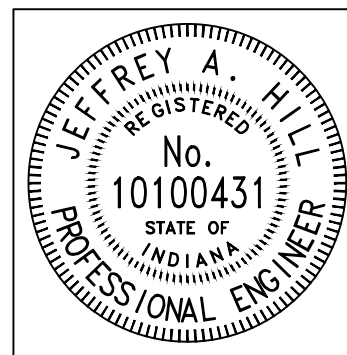

RECOMMENDED FOR APPROVAL			
	DESIGN ENGINEER	DATE	
DESIGNED:	MCN	DRAWN:	MCN
CHECKED:	JAH	CHECKED:	JAH

INDIANA
DEPARTMENT OF TRANSPORTATION

CROSS SECTIONS
LINE "PR-E"

HORIZONTAL SCALE 1"=5'	BRIDGE FILE N/A
VERTICAL SCALE 1"=5'	DESIGNATION --
SHEETS	
37	of 47
CONTRACT	
--	

Z:\2024\240787-CONTEXT DESIGN TRAFFIC SIGNAL, SR 32-CENTENNIAL RD PH5 1.DWG\RAB\24078P-RAB-XSECT.DWG

REVISIONS	
	ITEM
09-17-2026	Adjusted South Leg to shorten project.




A&F ENGINEERING

Transportation & Site Engineering

Creating Order Since 1966

8365 Keystone Crossing, Suite 201, Indianapolis, IN. 46240 (317) 202-0864

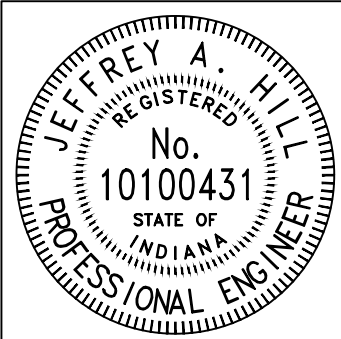

RECOMMENDED FOR APPROVAL		09/01/2026	
		DATE	
DESIGNED: MCN		DRAWN: MCN	
CHECKED: JAH		CHECKED: JAH	

INDIANA DEPARTMENT OF TRANSPORTATION	
CROSS SECTIONS LINE "PR-S"	

HORIZONTAL SCALE 1"=5'	BRIDGE FILE N/A	
VERTICAL SCALE 1"=5'	DESIGNATION --	
	SHEETS	
	38	of 47
	CONTRACT	
	--	

Z:\2024\240787-CONTEXT DESIGN TRAFFIC SIGNAL, SR 32-CENTENNIAL RD PH5 1.DWG\RAB\24078P-RAB-XSECT.DWG

REVISIONS	
DATE	ITEM
09-17-2026	Adjusted South Leg to shorten project.




A&F ENGINEERING

Transportation & Site Engineering

Creating Order Since 1966

8365 Keystone Crossing, Suite 201, Indianapolis, IN. 46240 (317) 202-0864

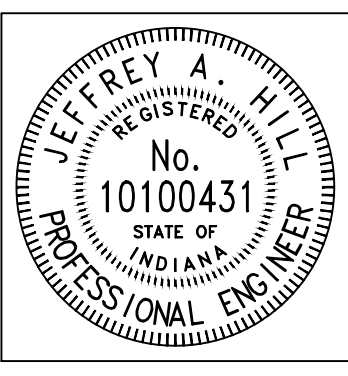


RECOMMENDED FOR APPROVAL		09/01/2026	
		DATE	
DESIGNED: MCN		DRAWN: MCN	
CHECKED: JAH		CHECKED: JAH	

INDIANA
DEPARTMENT OF TRANSPORTATION

CROSS SECTIONS
LINE "PR-S"

HORIZONTAL SCALE	BRIDGE FILE
1"=5'	N/A
VERTICAL SCALE	DESIGNATION
1"=5'	--
SHEETS	
39	of 47
CONTRACT	
--	

Z:\2024\240787-CONTEXT DESIGN TRAFFIC SIGNAL, SR 32-CENTENNIAL RD PH5 1D\DWG\RAB\24078P-RAB-XSECT.DWG

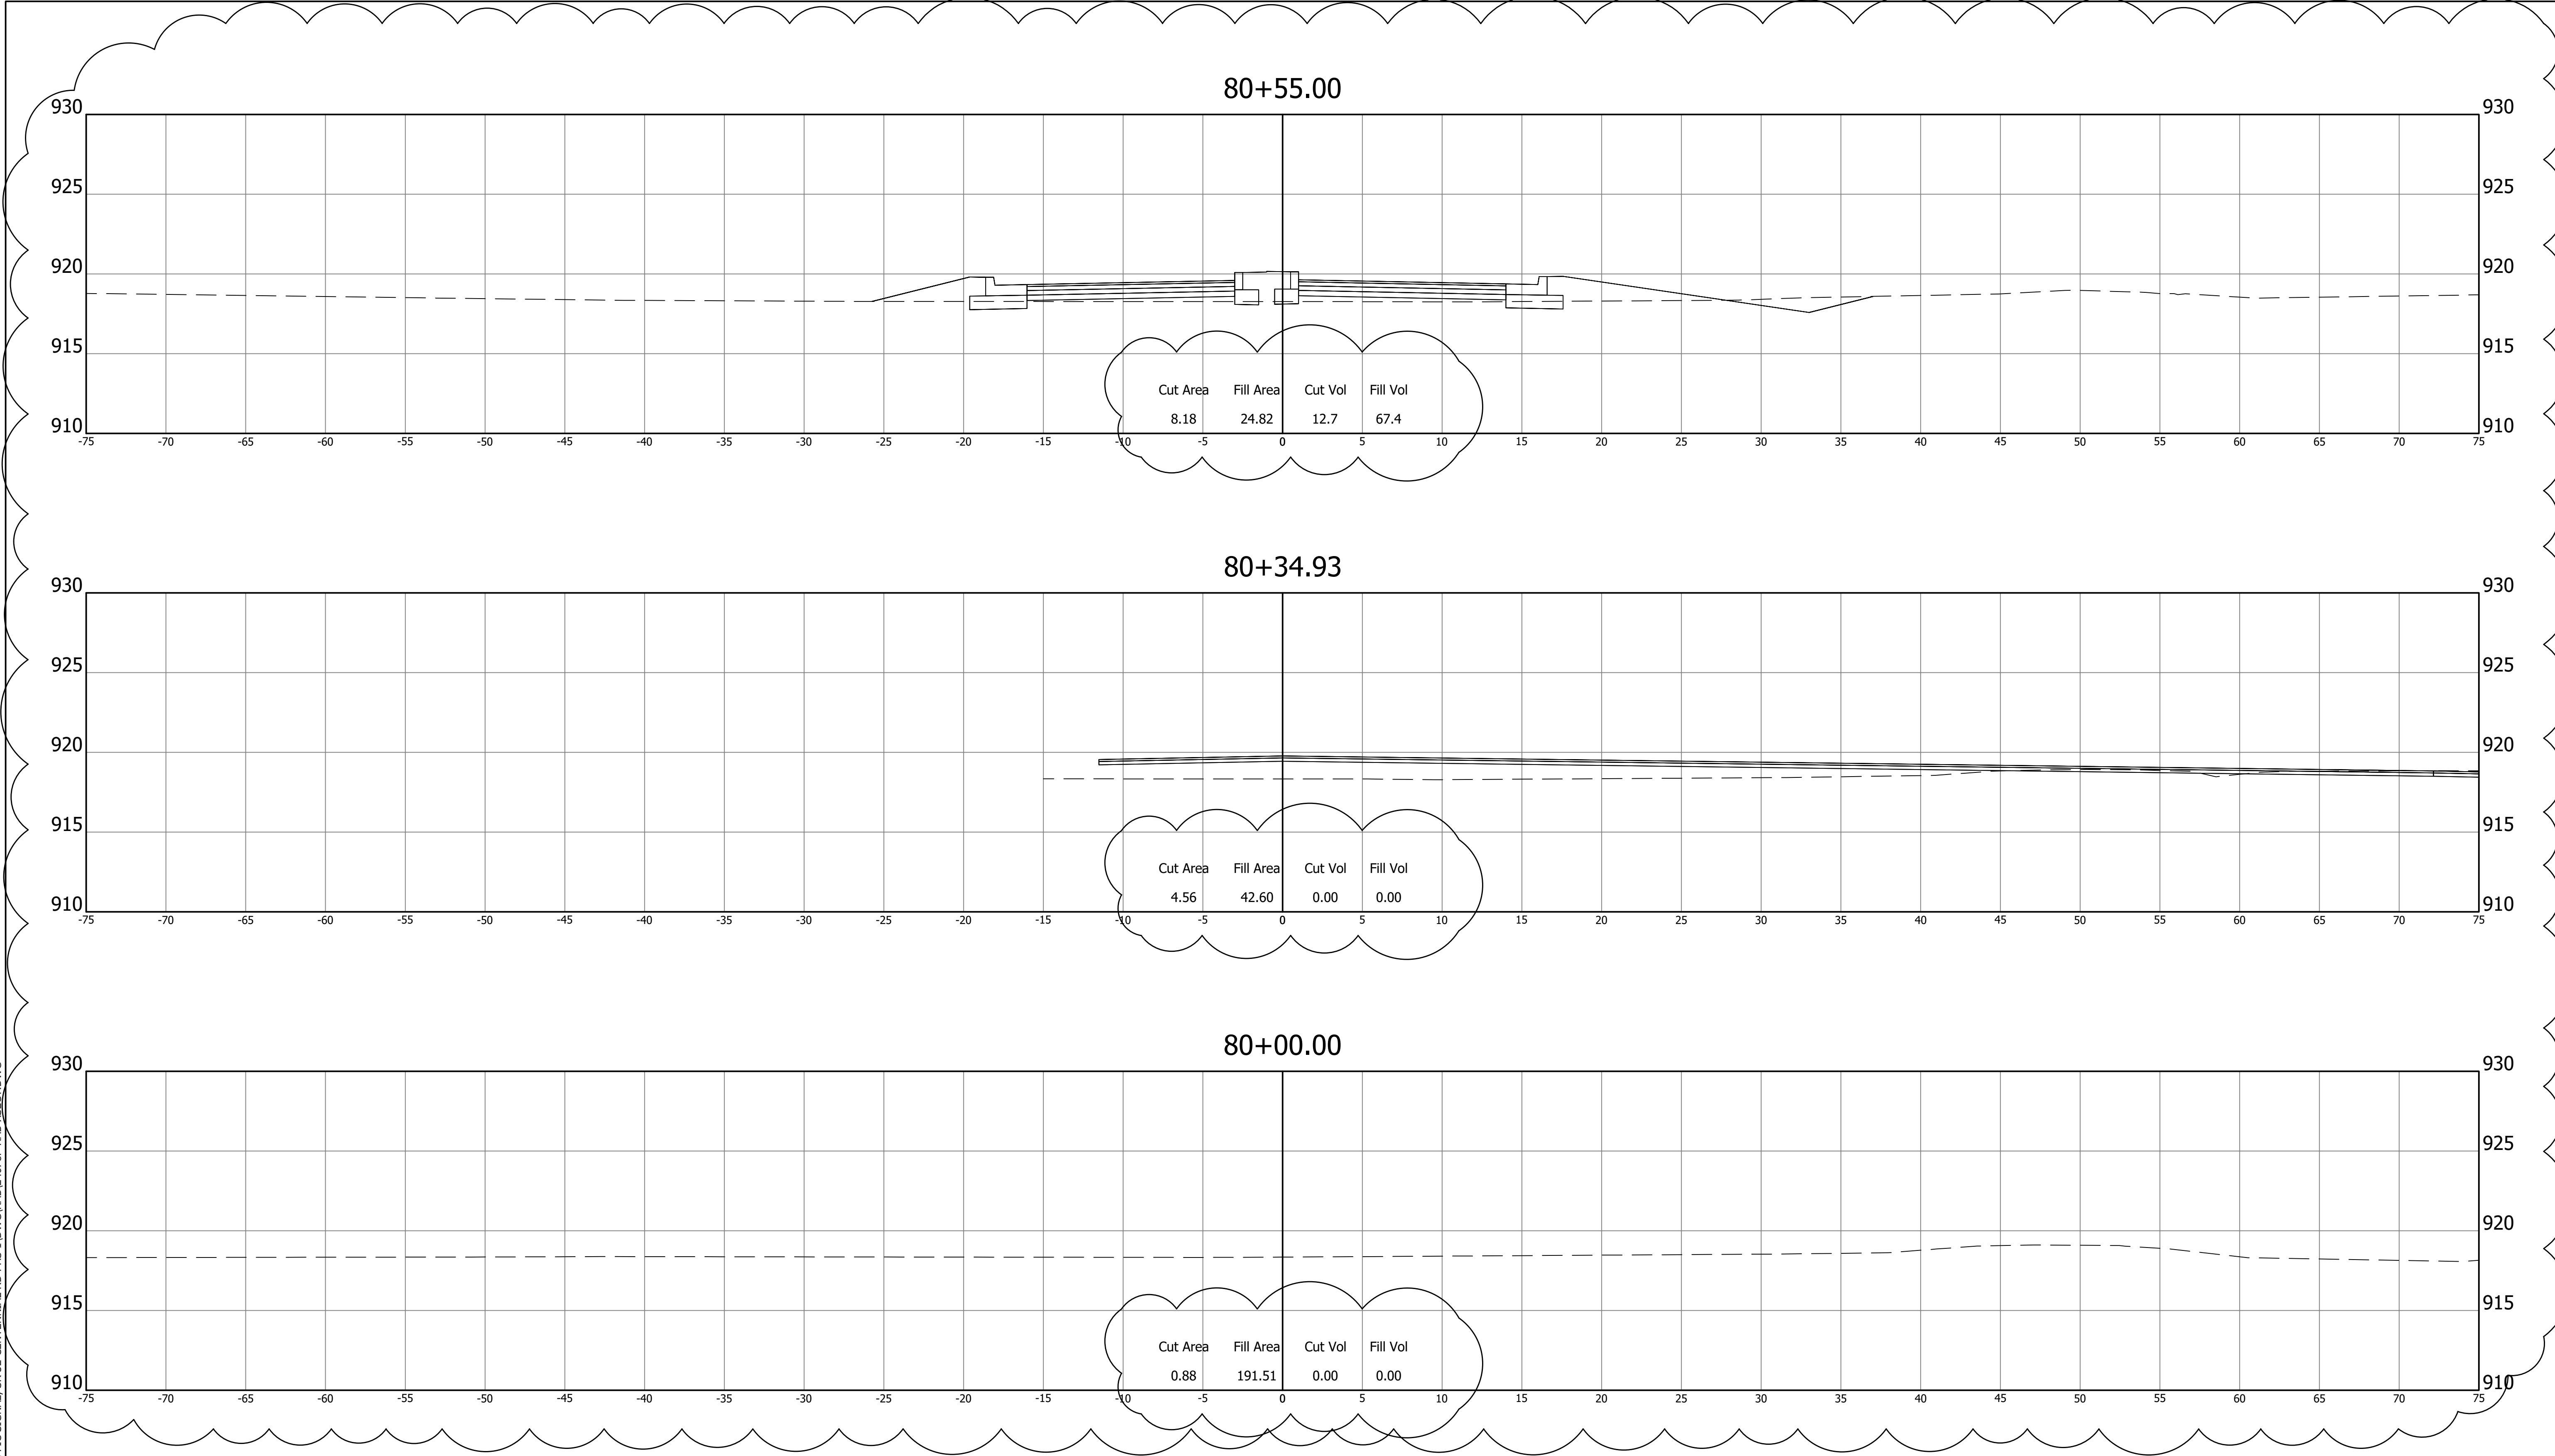


REVISIONS	
ITEM	
09-17-2026	Adjusted South Leg to shorten project.
09-28-2026	Added Earthwork & Included Ex. Pvm't Rem.

A&F ENGINEERING

Transportation & Site Engineering

Creating Order Since 1966

8365 Keystone Crossing, Suite 201, Indianapolis, IN. 46240 (317) 202-0864

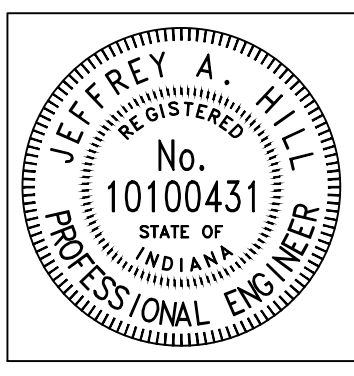




RECOMMENDED FOR APPROVAL		09/01/2026
	DESIGN ENGINEER	DATE
DESIGNED:	MCN	DRAWN: MCN
CHECKED:	JAH	CHECKED: JAH

INDIANA
DEPARTMENT OF TRANSPORTATION


CROSS SECTIONS
LINE "PR-S"

HORIZONTAL SCALE 1"=5'	BRIDGE FILE N/A
VERTICAL SCALE 1"=5'	DESIGNATION --
	SHEETS
	40 of 47
	CONTRACT
	--

Z:\2024\240787-CONTEXT DESIGN-TRAFFIC SIGNAL, SR 32-CENTENNIAL RD PH5 1.DWG(RAB\24078P-RAB-XSECT.DWG

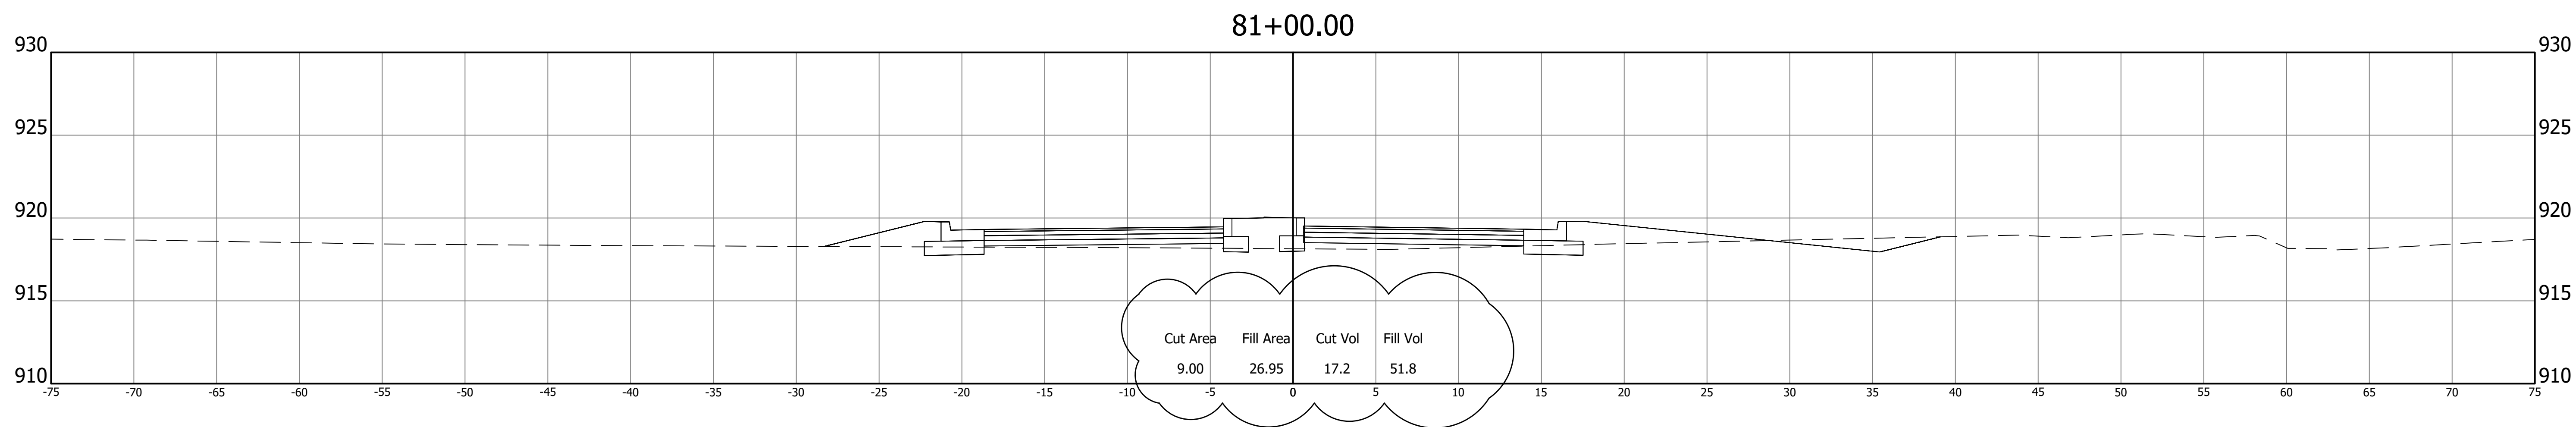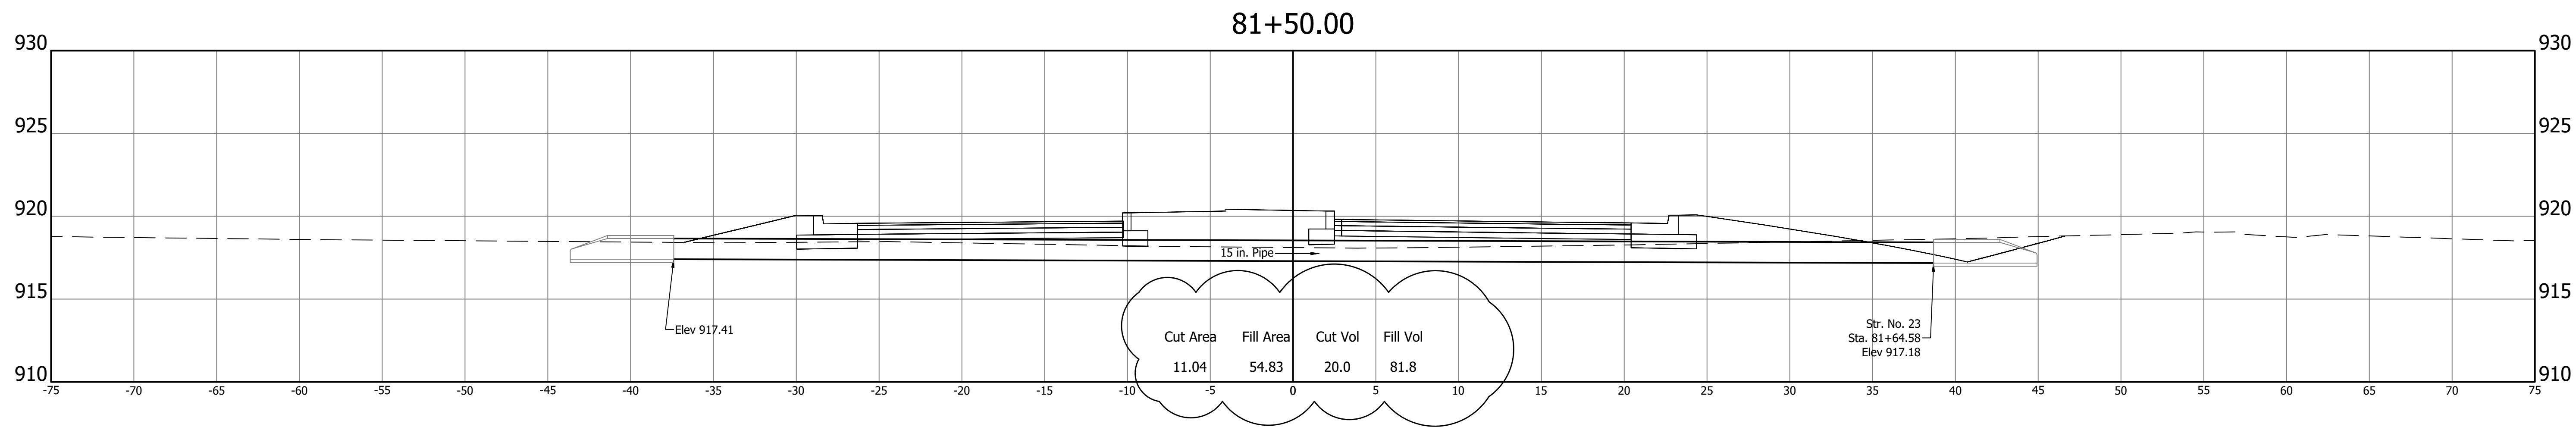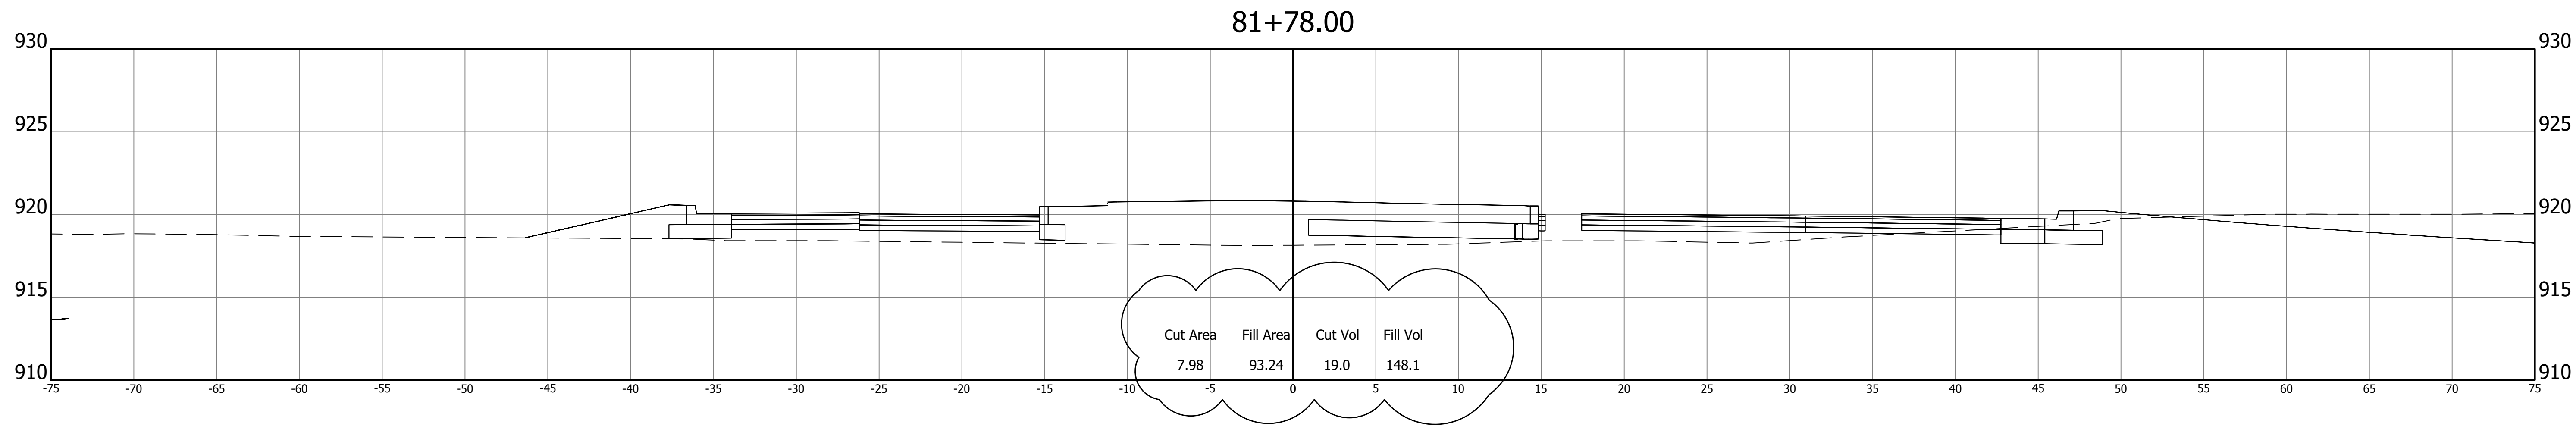



REVISIONS	
DATE	ITEM
09-28-2026	Added Earthwork & Included Ex. Pvmt Rem.

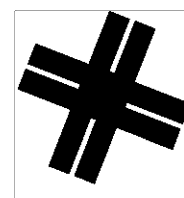

A&F ENGINEERING
Transportation & Site Engineering
Creating Order Since 1966

8365 Keystone Crossing, Suite 201, Indianapolis, IN. 46240 (317) 202-0864



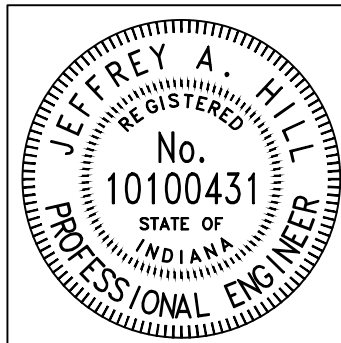


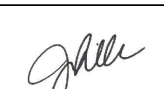RECOMMENDED FOR APPROVAL		09/01/2026
DESIGN ENGINEER DATE		
DESIGNED: MCN	DRAWN: MCN	
CHECKED: JAH	CHECKED: JAH	

INDIANA DEPARTMENT OF TRANSPORTATION
CROSS SECTIONS LINE "PR-S"

HORIZONTAL SCALE 1"=5'	BRIDGE FILE N/A
VERTICAL SCALE 1"=5'	DESIGNATION --
SHEETS	
41	of 47
CONTRACT	
--	


Z:\2024\240787-CONTEXT DESIGN TRAFFIC SIGNAL, SR 32-CENTENNIAL RD PH5 1\DWG\RAB\24078P-RAB-XSECT.DWG

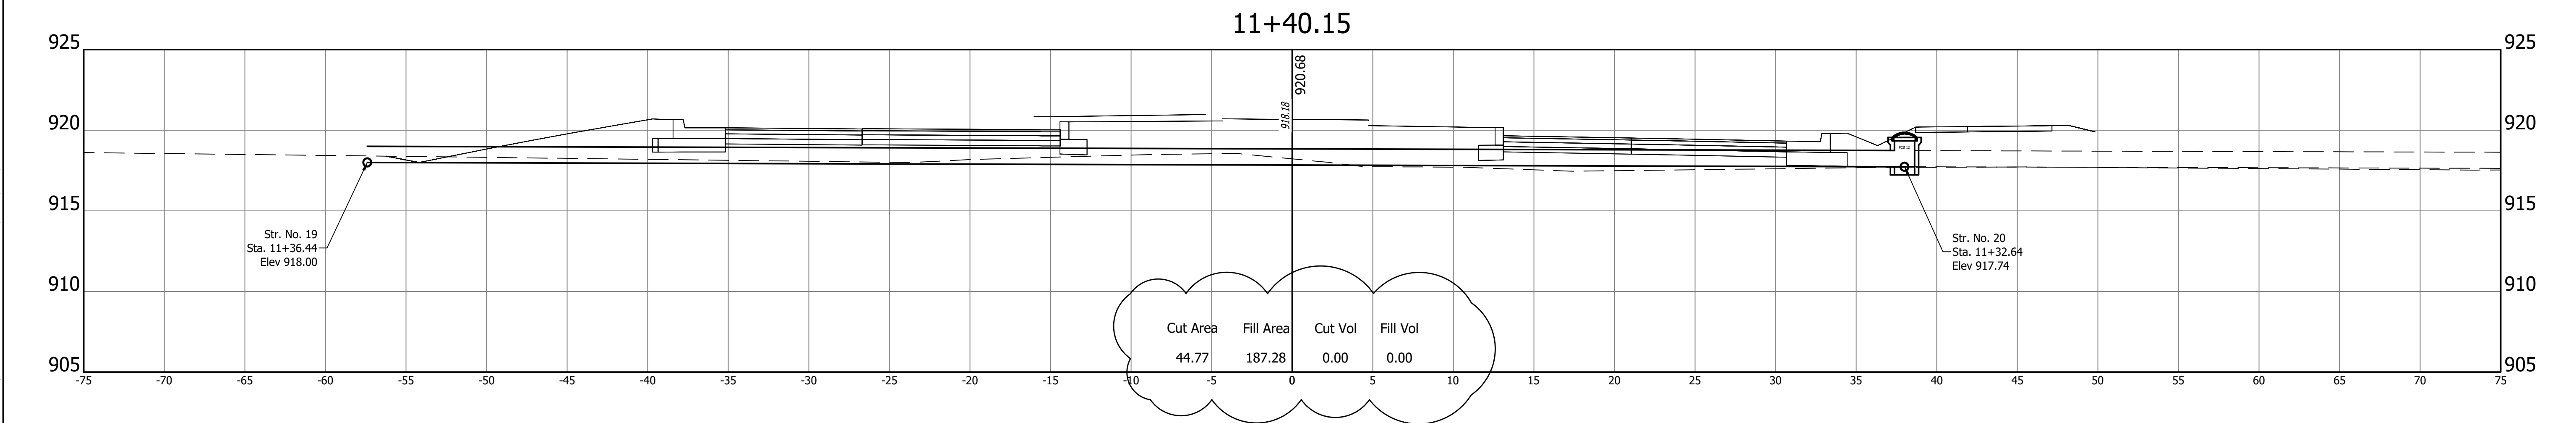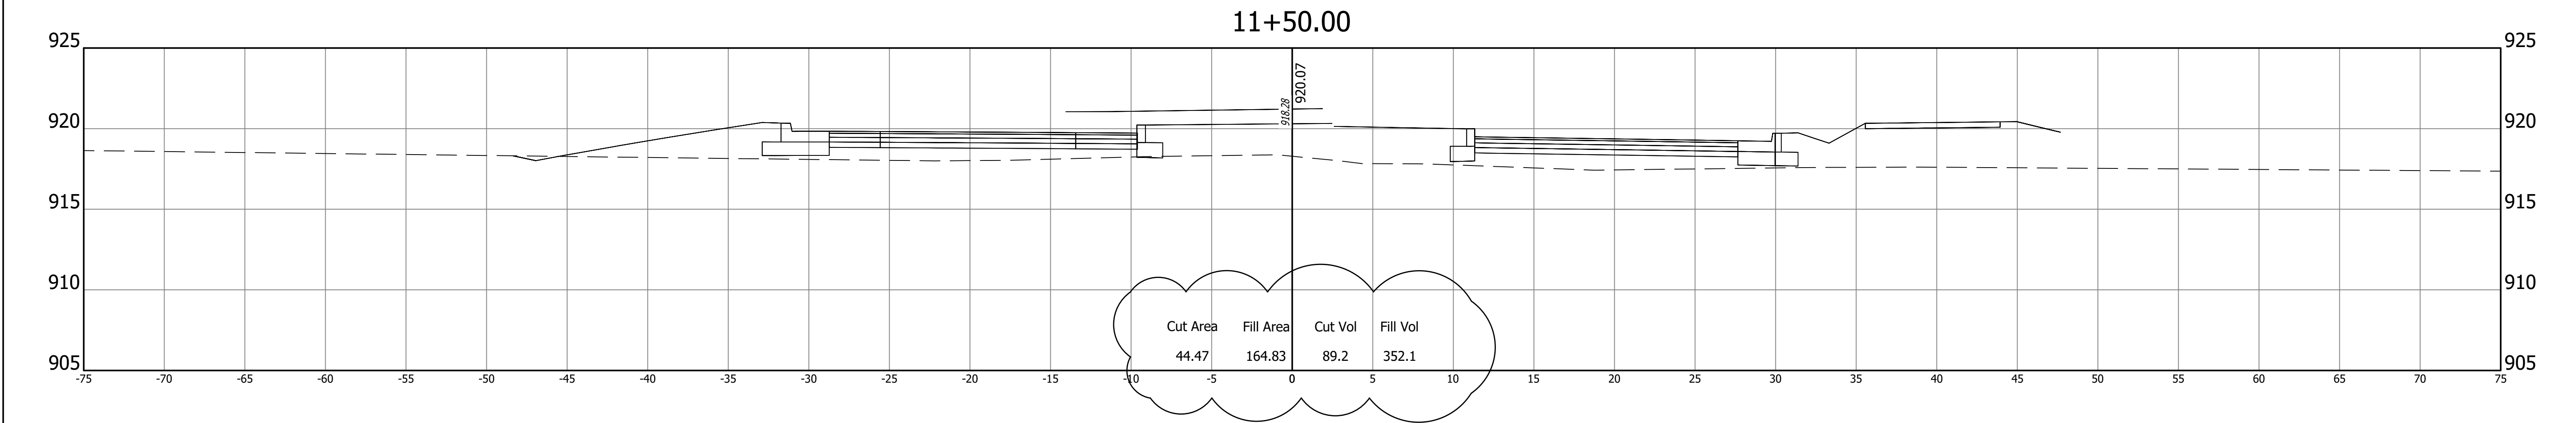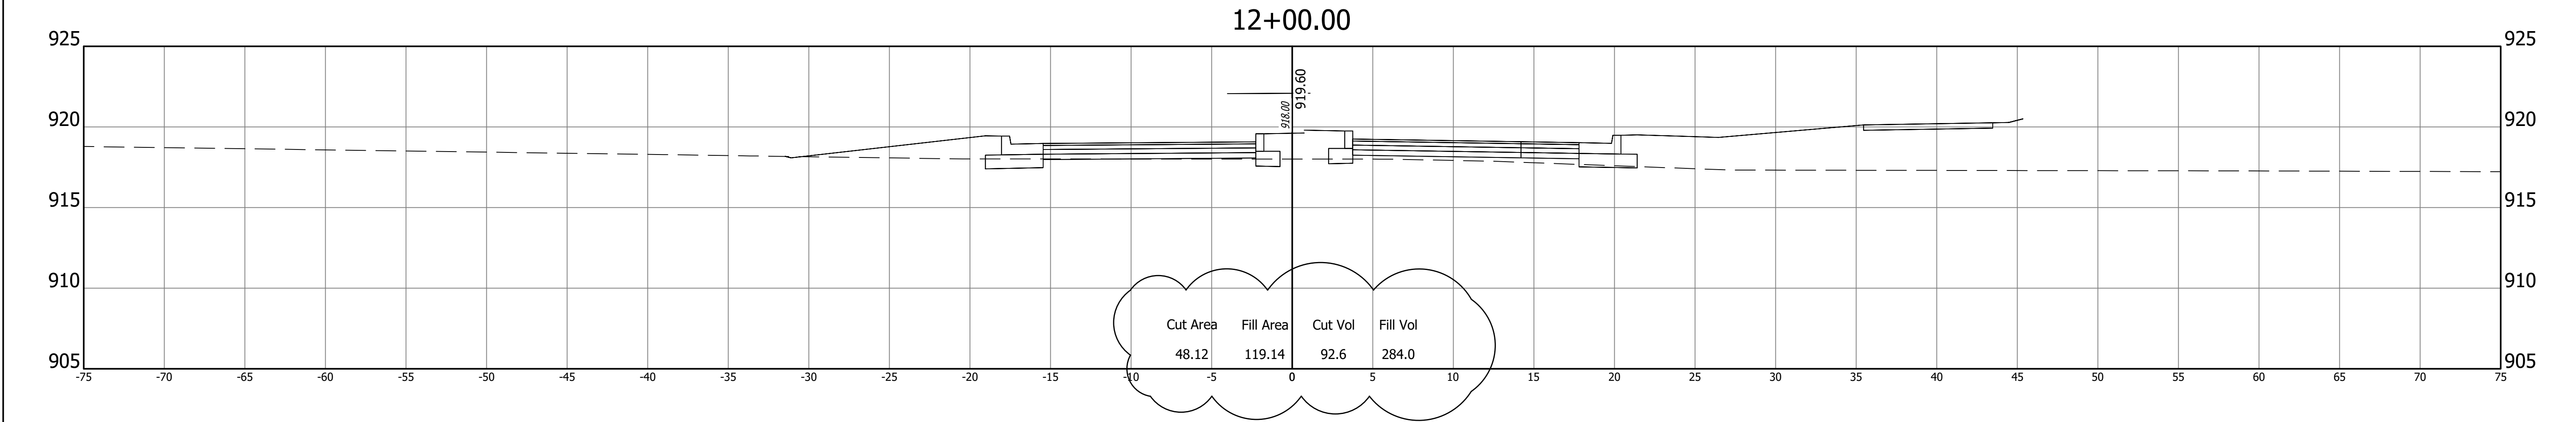

REVISIONS	
DATE	ITEM
09-28-2026	Added Earthwork & Included Ex. Pvmnt Rem.

A&F ENGINEERING
Transportation & Site Engineering
Creating Order Since 1966

8365 Keystone Crossing, Suite 201, Indianapolis, IN. 46240 (317) 202-0864

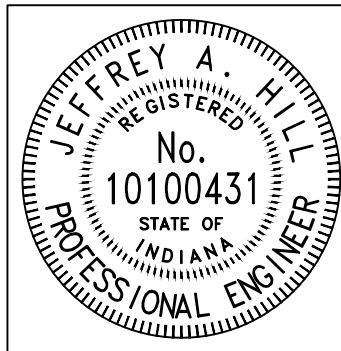


RECOMMENDED FOR APPROVAL		09/01/2026
DESIGN ENGINEER		DATE
DESIGNED: MCN	DRAWN: MCN	
CHECKED: JAH	CHECKED: JAH	

INDIANA
DEPARTMENT OF TRANSPORTATION


CROSS SECTIONS
LINE "PR-N"

HORIZONTAL SCALE 1"=5'	BRIDGE FILE N/A
VERTICAL SCALE 1"=5'	DESIGNATION --
SHEETS	
42	of 47
CONTRACT	
--	


Z:\2024\240787-CONTEXT DESIGN TRAFFIC SIGNAL, SR 32-CENTENNIAL RD PH5 1\DWG\RAB\24078P-RAB-XSECT.DWG

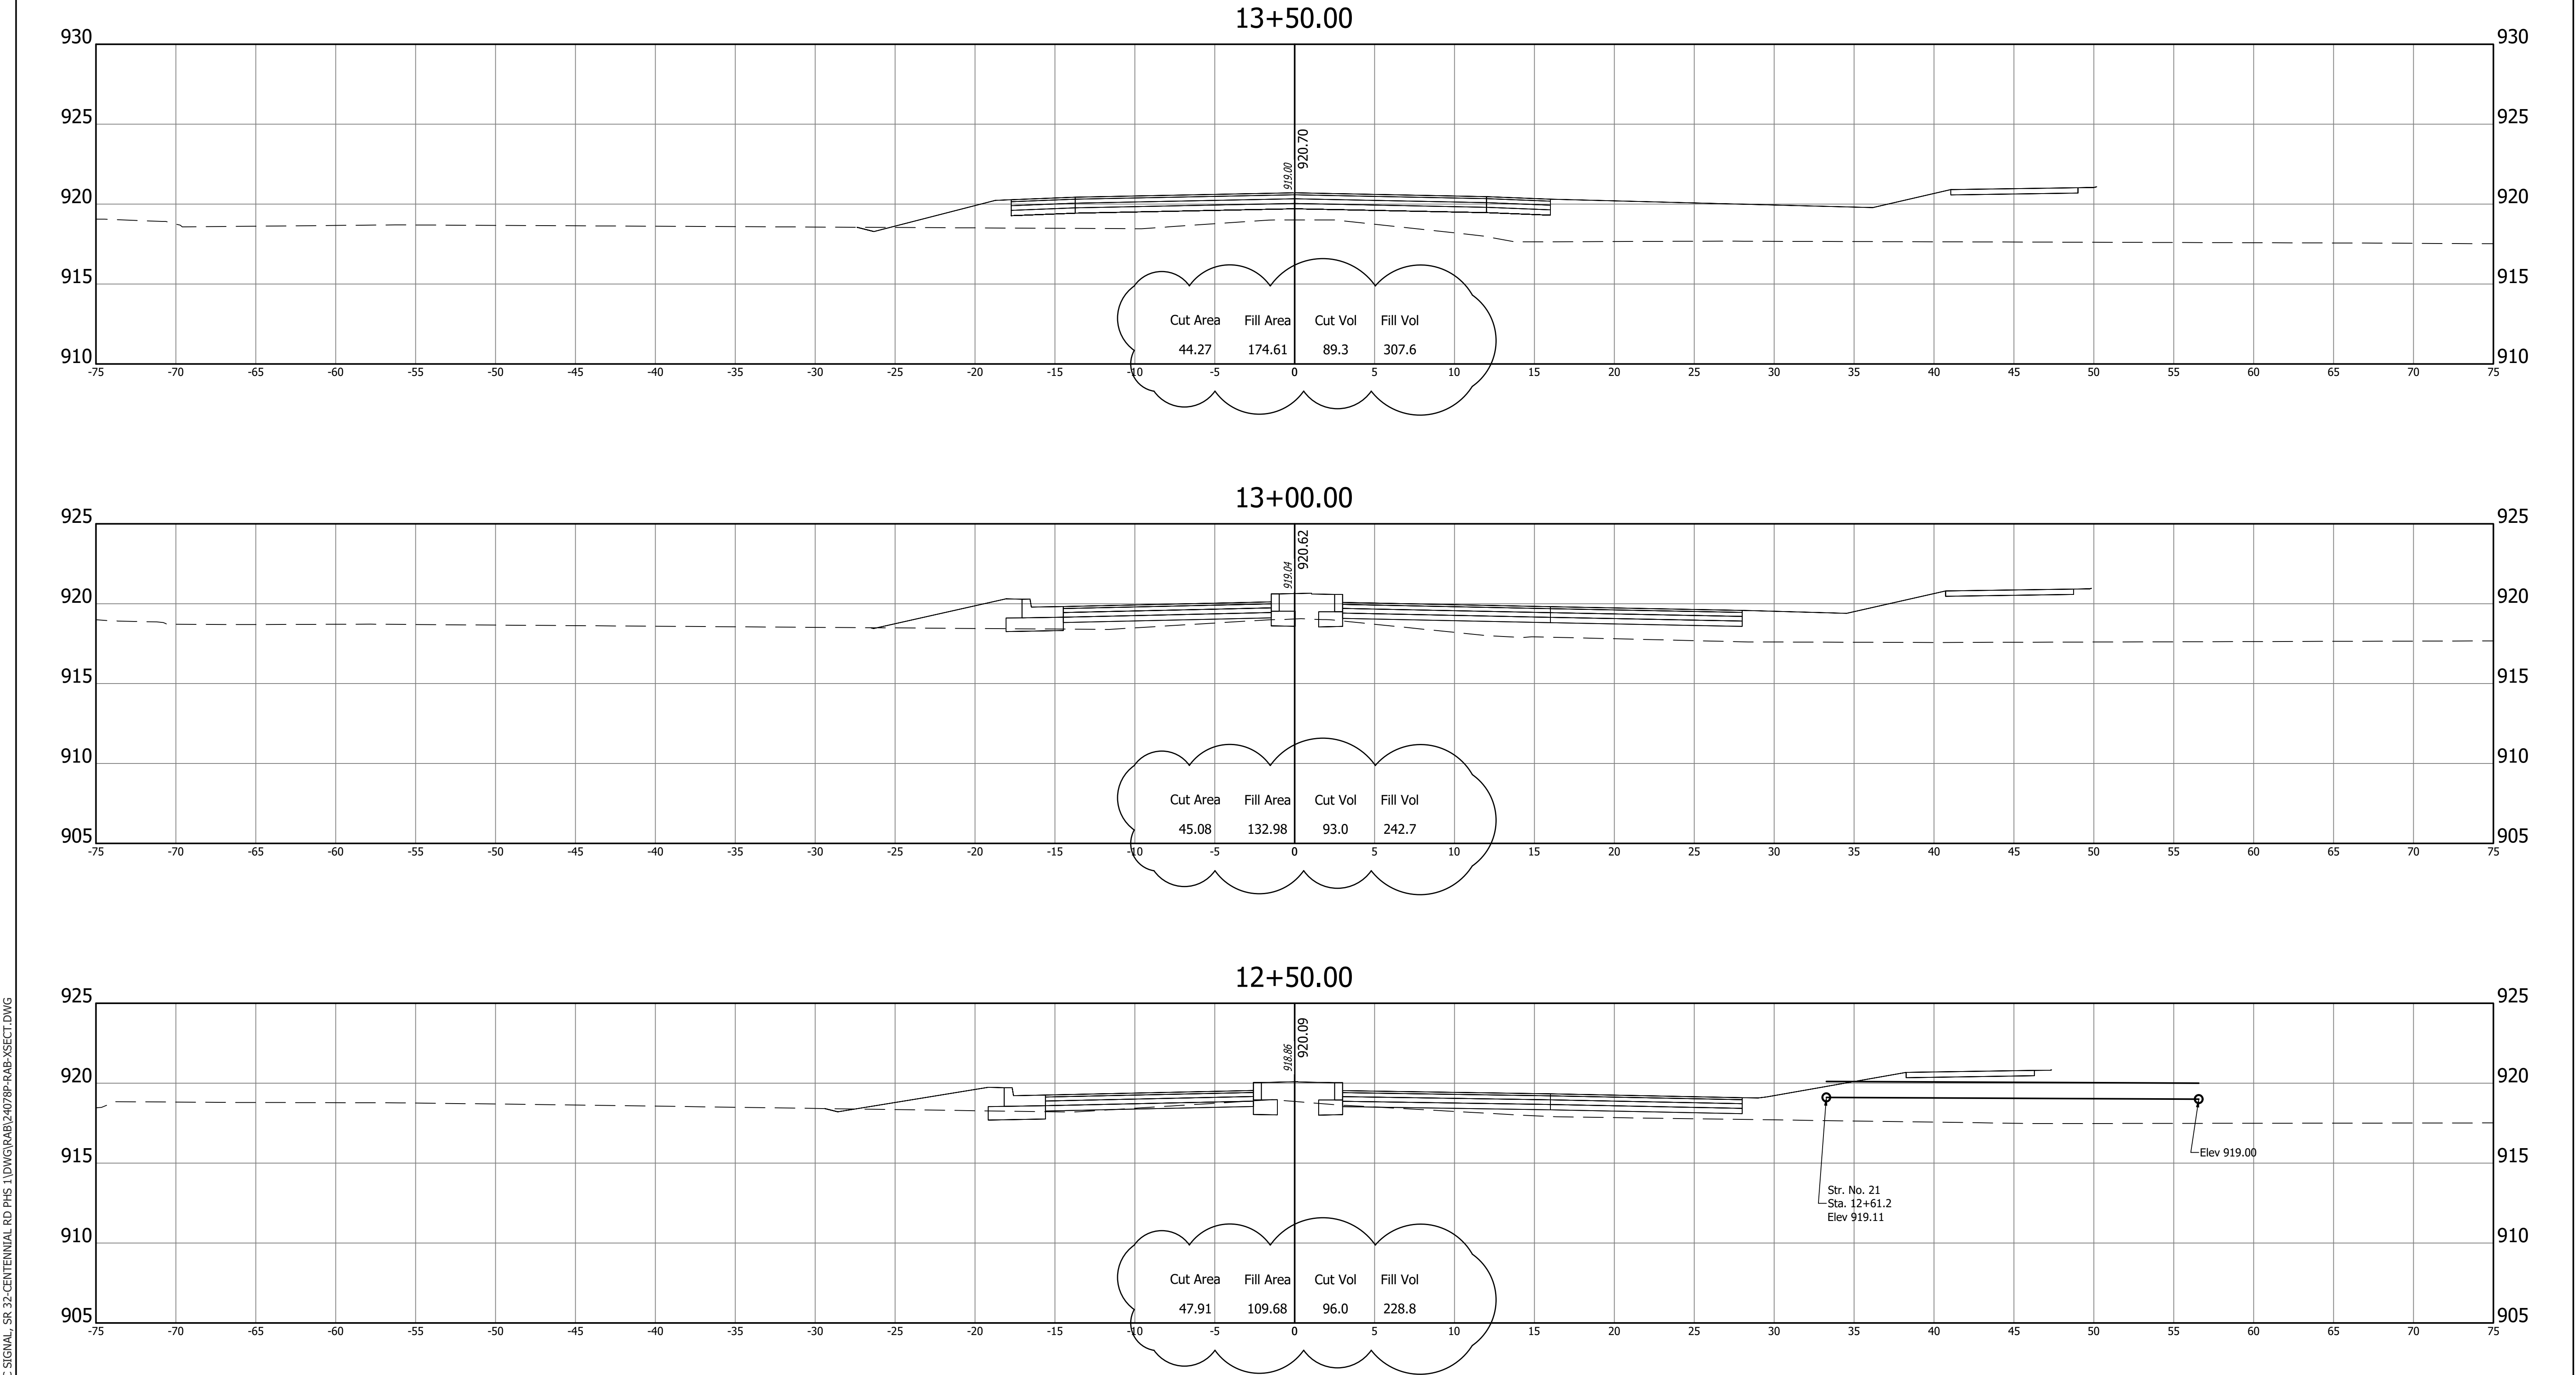


REVISIONS	
DATE	ITEM
09-28-2026	Added Earthwork & Included Ex. Pvmnt Rem.

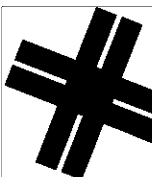

A&F ENGINEERING
Transportation & Site Engineering
Creating Order Since 1966
8365 Keystone Crossing, Suite 201, Indianapolis, IN. 46240 (317) 202-0864

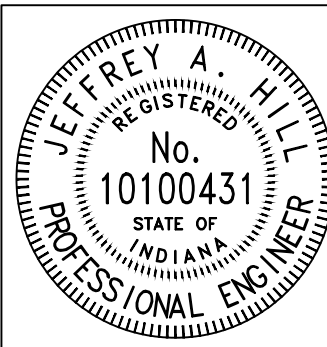



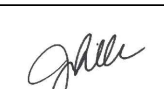
RECOMMENDED FOR APPROVAL		09/01/2026
DESIGN ENGINEER		DATE
DESIGNED: MCN	DRAWN: MCN	
CHECKED: JAH	CHECKED: JAH	

INDIANA
DEPARTMENT OF TRANSPORTATION


CROSS SECTIONS
LINE "PR-N"

HORIZONTAL SCALE 1"=5'	BRIDGE FILE N/A
VERTICAL SCALE 1"=5'	DESIGNATION --
SHEETS	
43	of 47
CONTRACT	
--	


Z:\2024\240787-CONTEXT DESIGN TRAFFIC SIGNAL, SR 32-CENTENNIAL RD PH5 1.DWG(RAB\24078P-RAB-XSECT.DWG

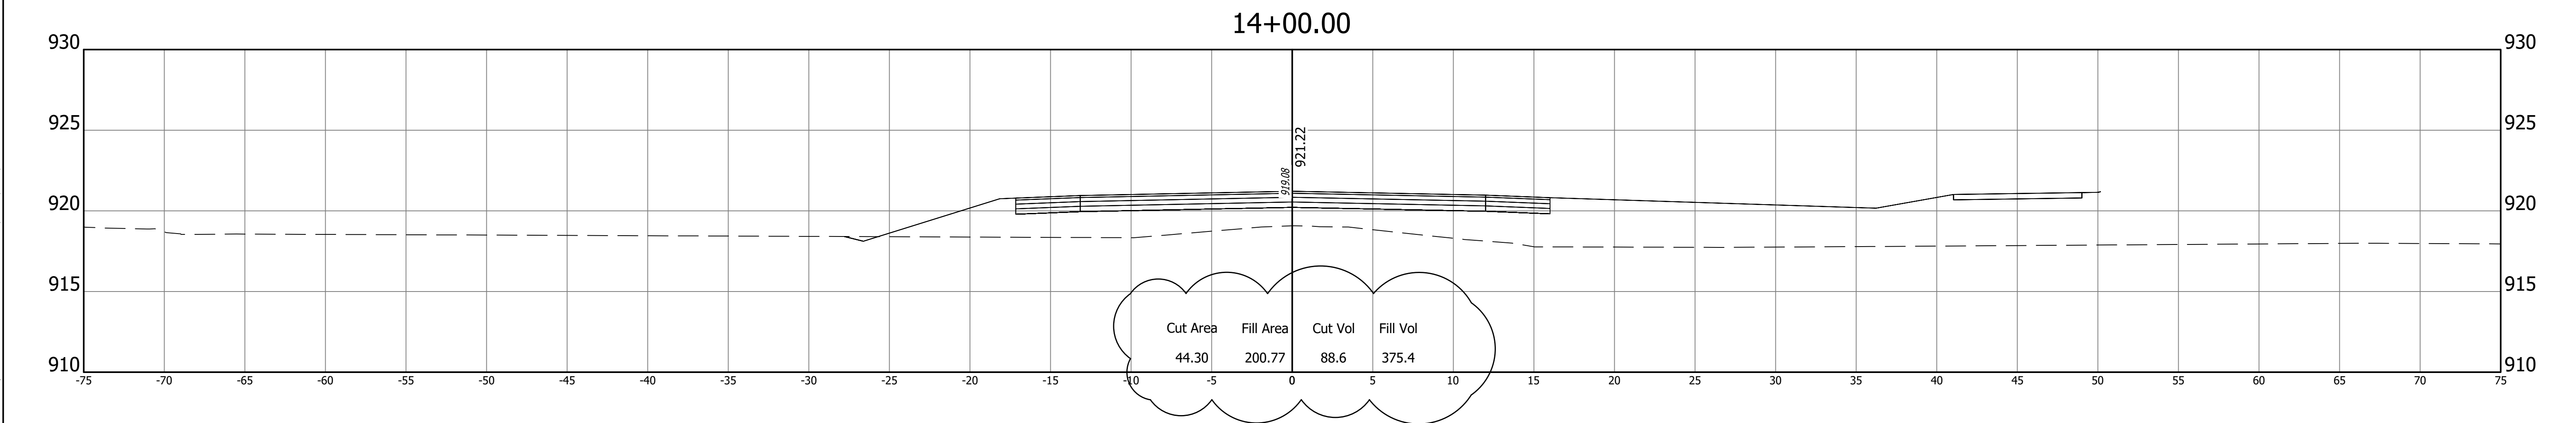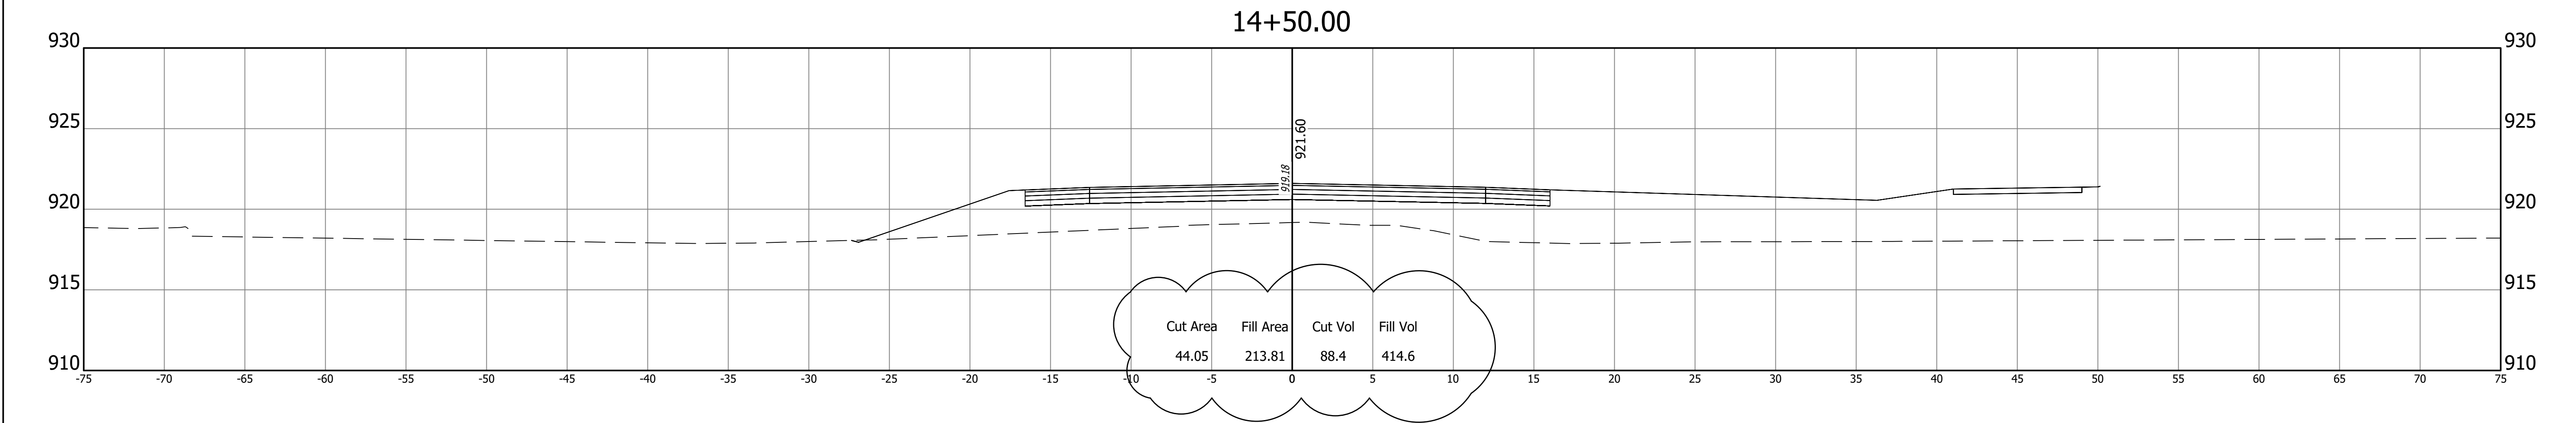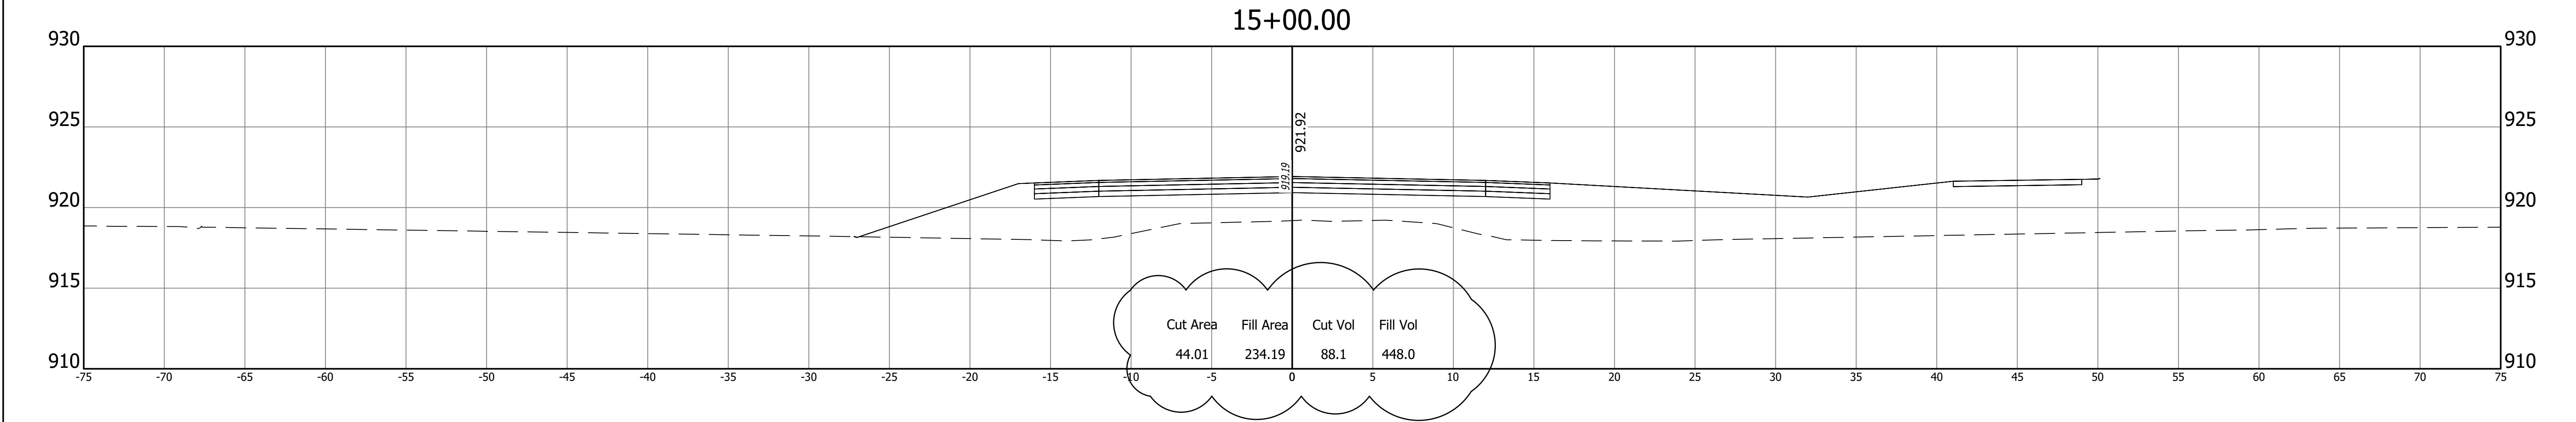


REVISIONS	
DATE	ITEM
09-28-2026	Added Earthwork & Included Ex. Pvmt Rem.

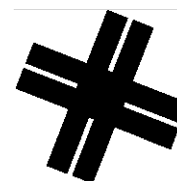

A&F ENGINEERING
Transportation & Site Engineering
Creating Order Since 1966
8365 Keystone Crossing, Suite 201, Indianapolis, IN. 46240 (317) 202-0864



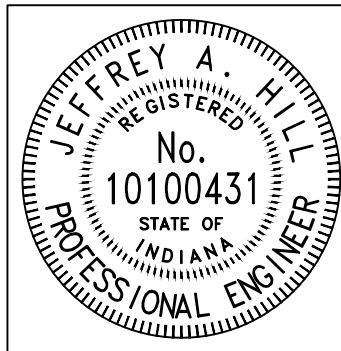


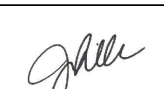RECOMMENDED FOR APPROVAL		09/01/2026
DESIGN ENGINEER		DATE
DESIGNED: MCN	DRAWN: MCN	
CHECKED: JAH	CHECKED: JAH	

INDIANA DEPARTMENT OF TRANSPORTATION
CROSS SECTIONS LINE "PR-N"

HORIZONTAL SCALE 1"=5'	BRIDGE FILE N/A
VERTICAL SCALE 1"=5'	DESIGNATION --
SHEETS	
44	of 47
CONTRACT	
--	

Z:\2024\240787-CONTEXT DESIGN TRAFFIC SIGNAL, SR 32-CENTENNIAL RD PH5 1.DWG(RAB\24078P-RAB-XSECT.DWG

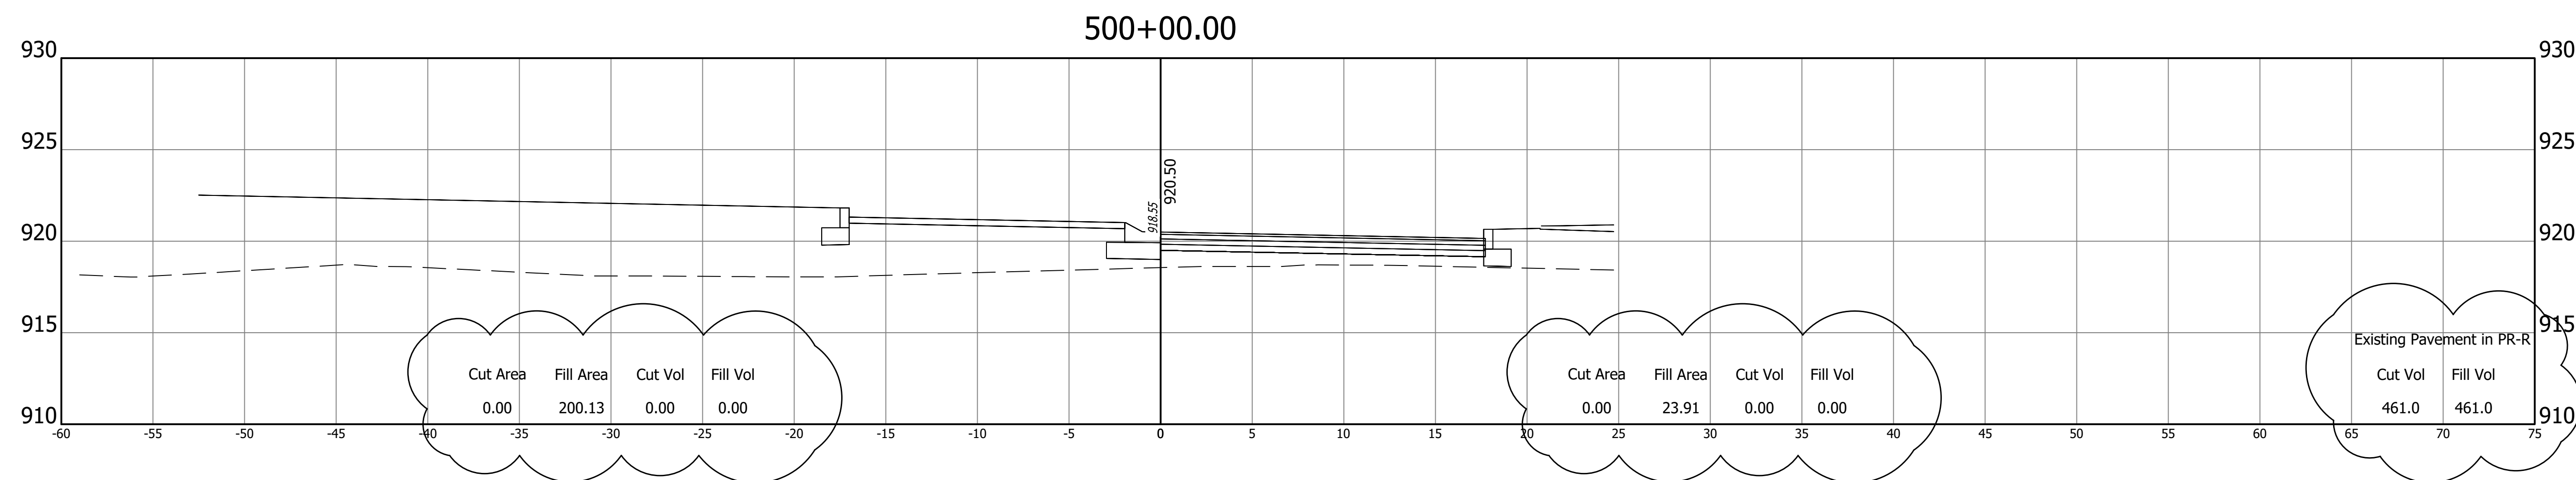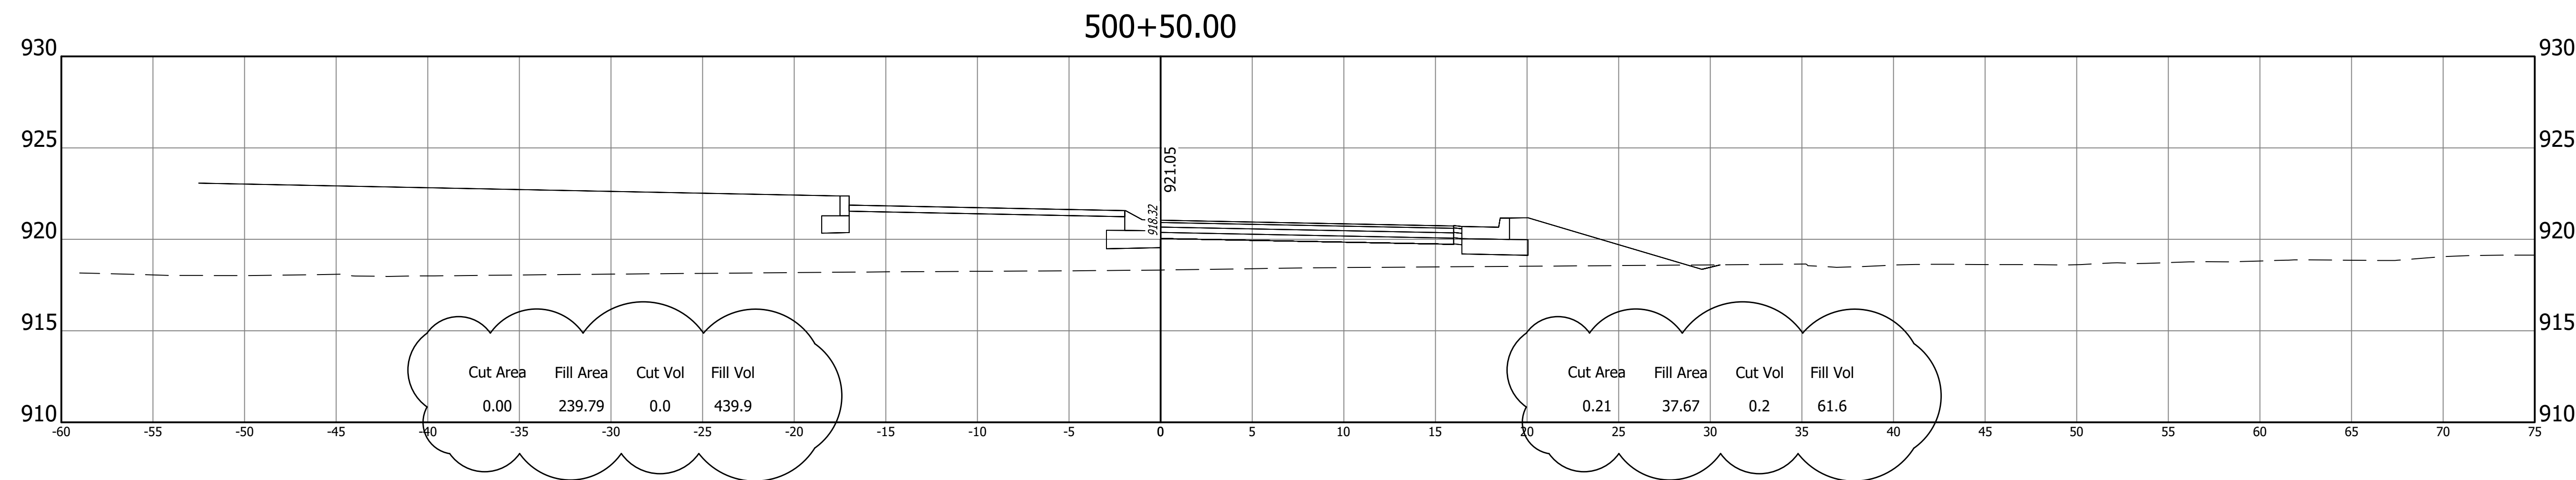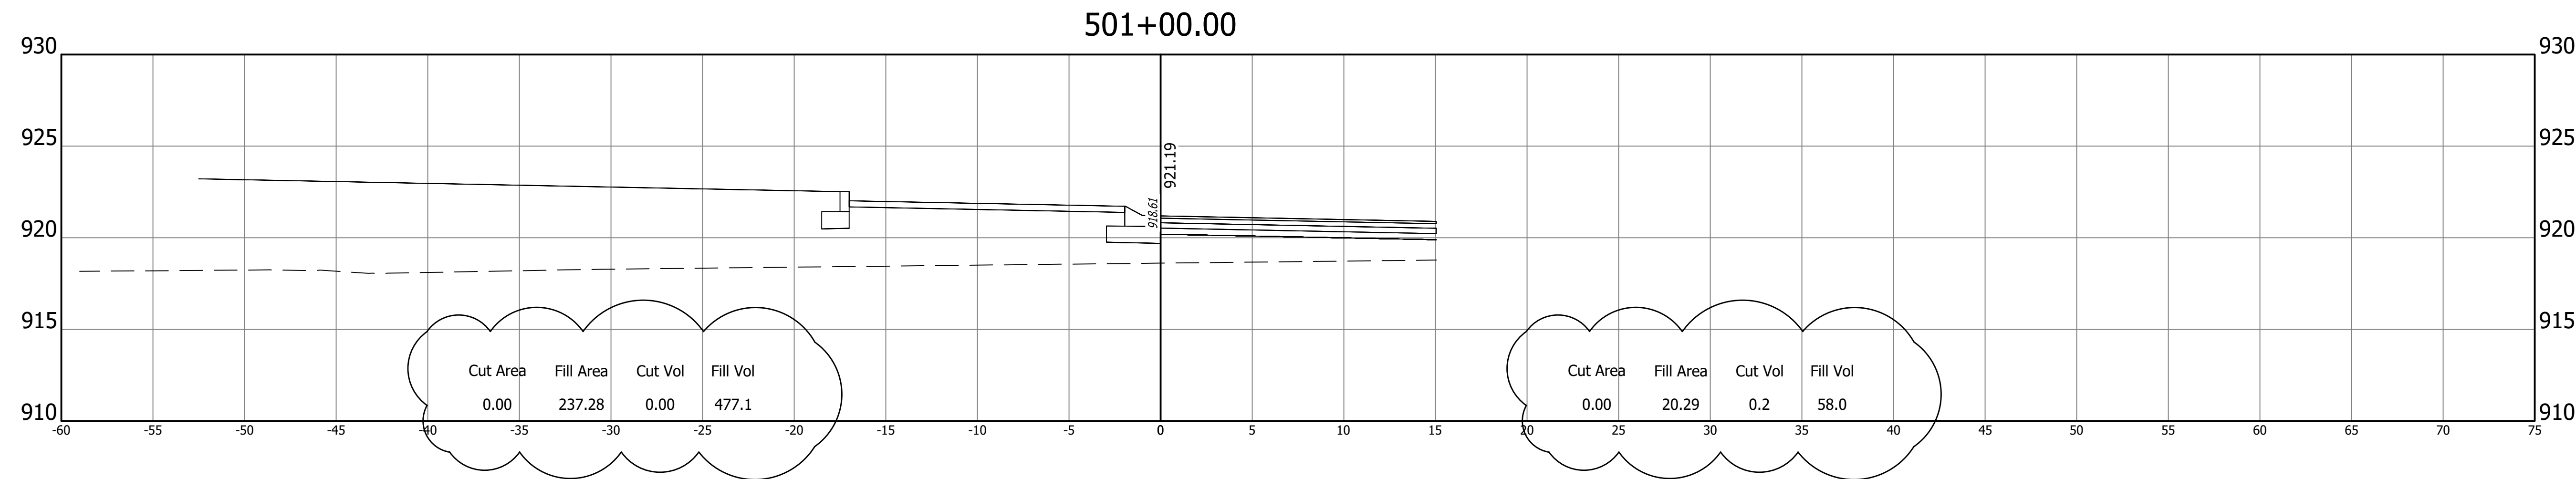


REVISIONS	
ITEM	
09-28-2026	Added Earthwork & Included Ex. Pvmt Rem.

A&F ENGINEERING

Transportation & Site Engineering

Creating Order Since 1966

8365 Keystone Crossing, Suite 201, Indianapolis, IN. 46240 (317) 202-0864

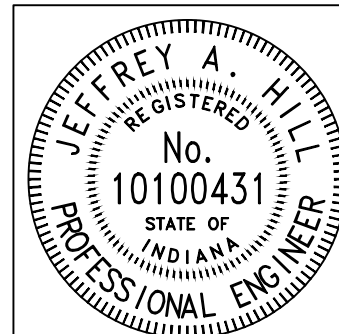




RECOMMENDED FOR APPROVAL	DESIGN ENGINEER		09/01/2026 DATE
	DESIGNED: MCN	DRAWN: MCN	
CHECKED: JAH	CHECKED: JAH		

INDIANA
DEPARTMENT OF TRANSPORTATION

CROSS SECTIONS
LINE "PR-R"

HORIZONTAL SCALE 1"=5'	BRIDGE FILE N/A	
VERTICAL SCALE 1"=5'	DESIGNATION --	
	SHEETS	
	45	of 47
	CONTRACT --	

Z:\2024\240787-CONTEXT DESIGN TRAFFIC SIGNAL, SR 32-CENTENNIAL RD PH5 1\DWG\RAB\24078P-RAB-XSECT.DWG

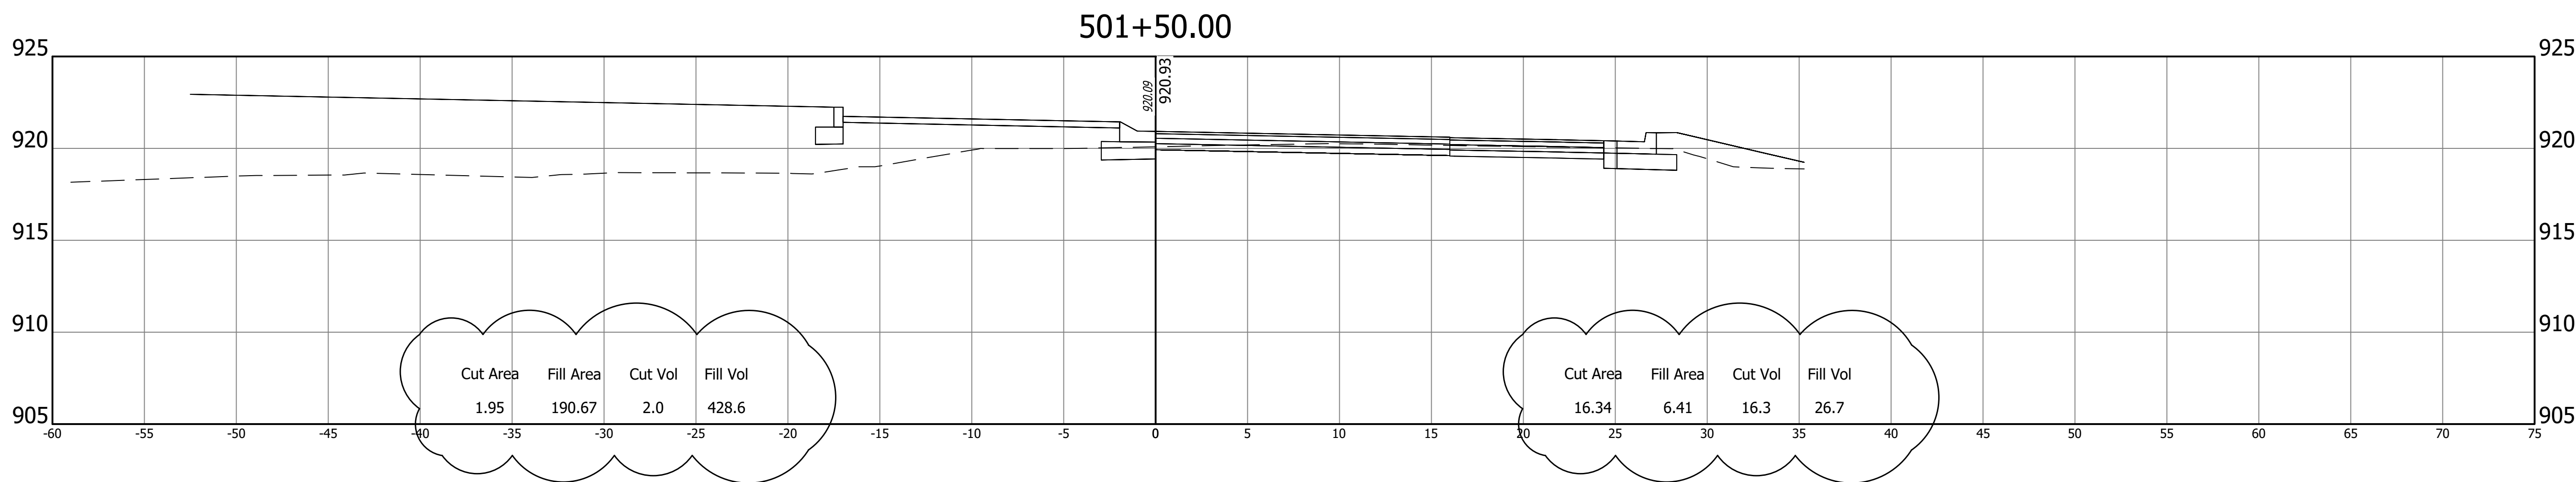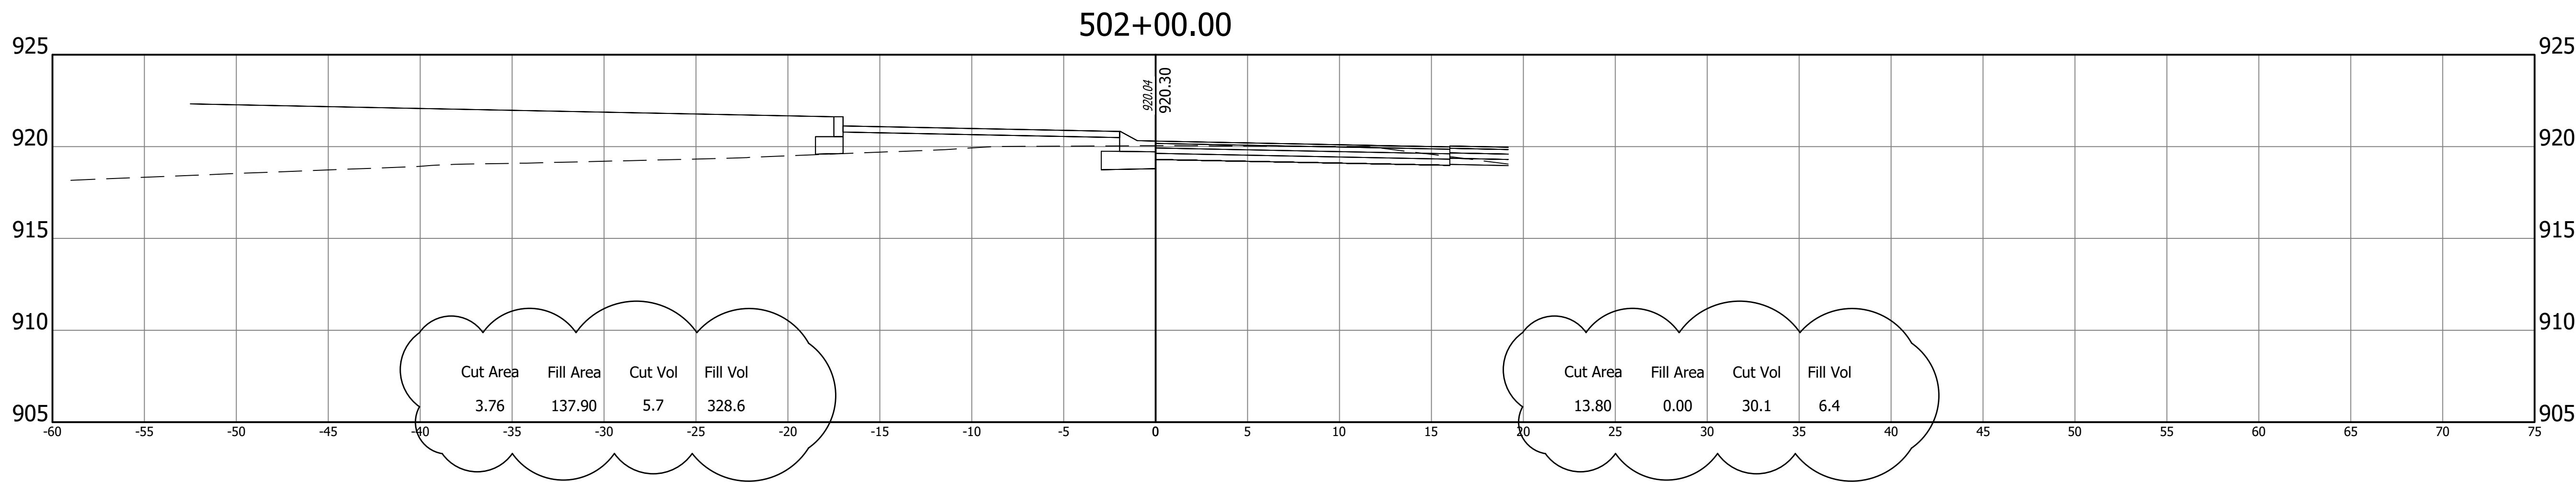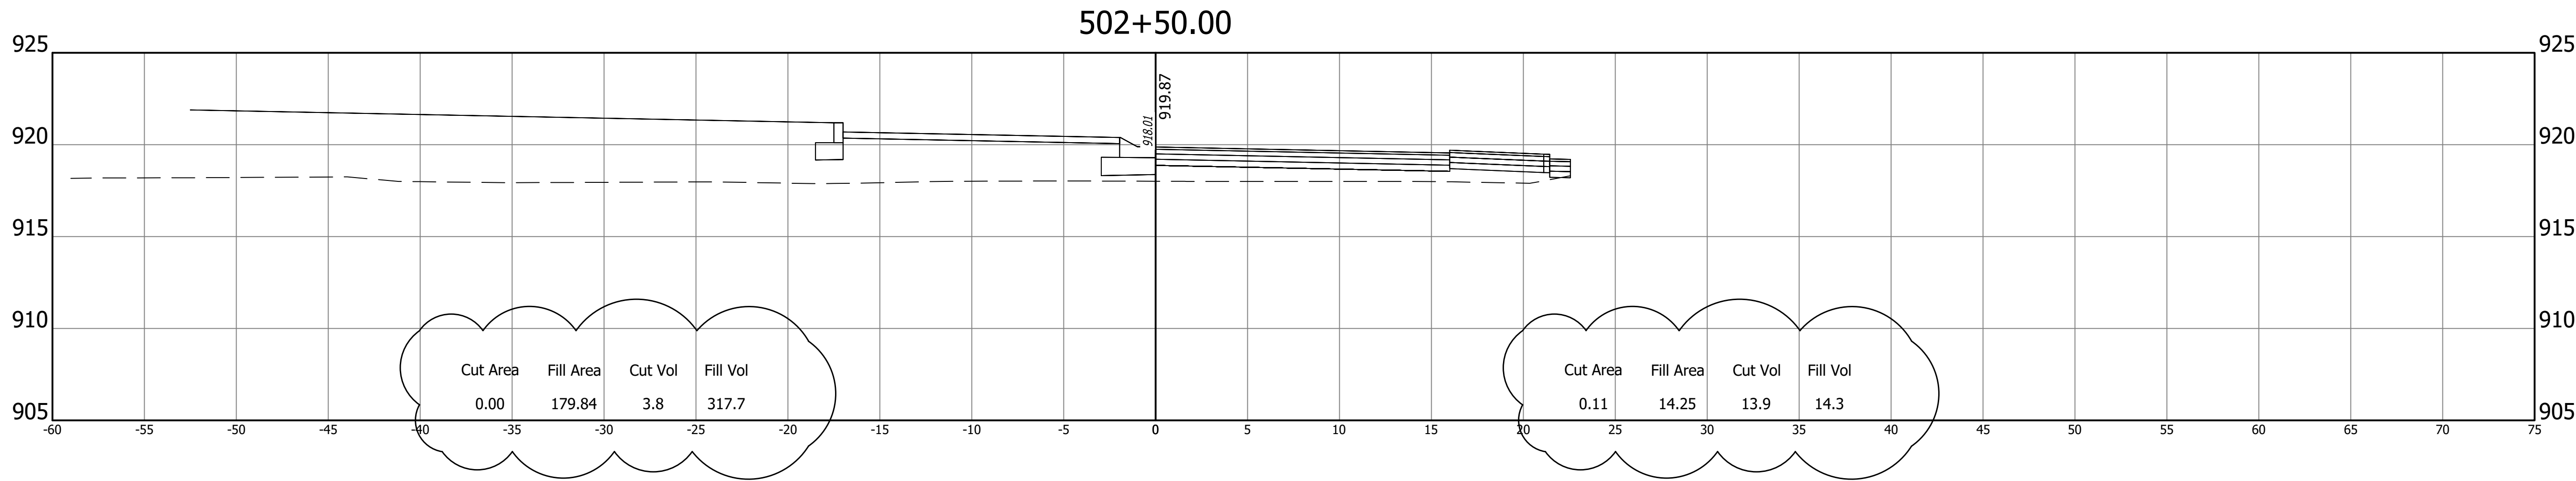

REVISIONS	
ITEM	
09-28-2026	Added Earthwork & Included Ex. Pvmnt Rem.




A&F ENGINEERING

Transportation & Site Engineering

Creating Order Since 1966




8365 Keystone Crossing, Suite 201, Indianapolis, IN. 46240 (317) 202-0864

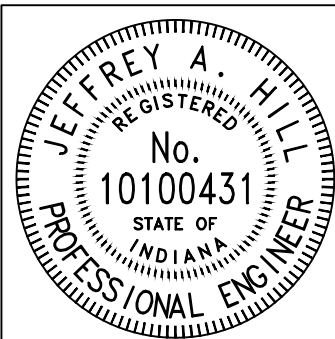

RECOMMENDED FOR APPROVAL		09/01/2026	
	DESIGN ENGINEER	DATE	
DESIGNED:	MCN	DRAWN:	MCN
CHECKED:	JAH	CHECKED:	JAH

INDIANA DEPARTMENT OF TRANSPORTATION
CROSS SECTIONS LINE "PR-R"

HORIZONTAL SCALE 1"=5'	BRIDGE FILE N/A
VERTICAL SCALE 1"=5'	DESIGNATION --
	SHEETS
	46 of 47
	CONTRACT
	--

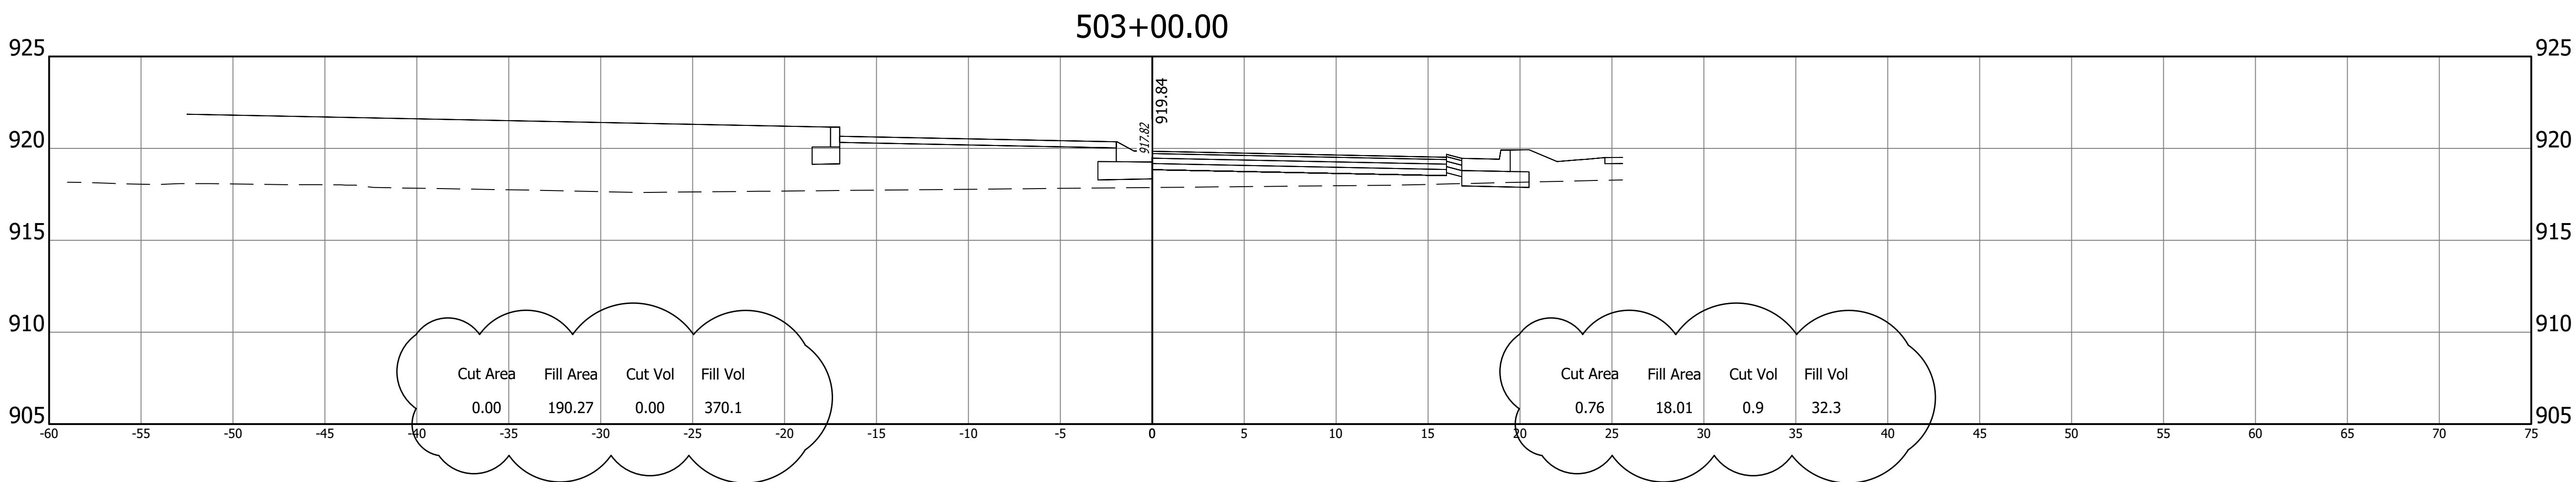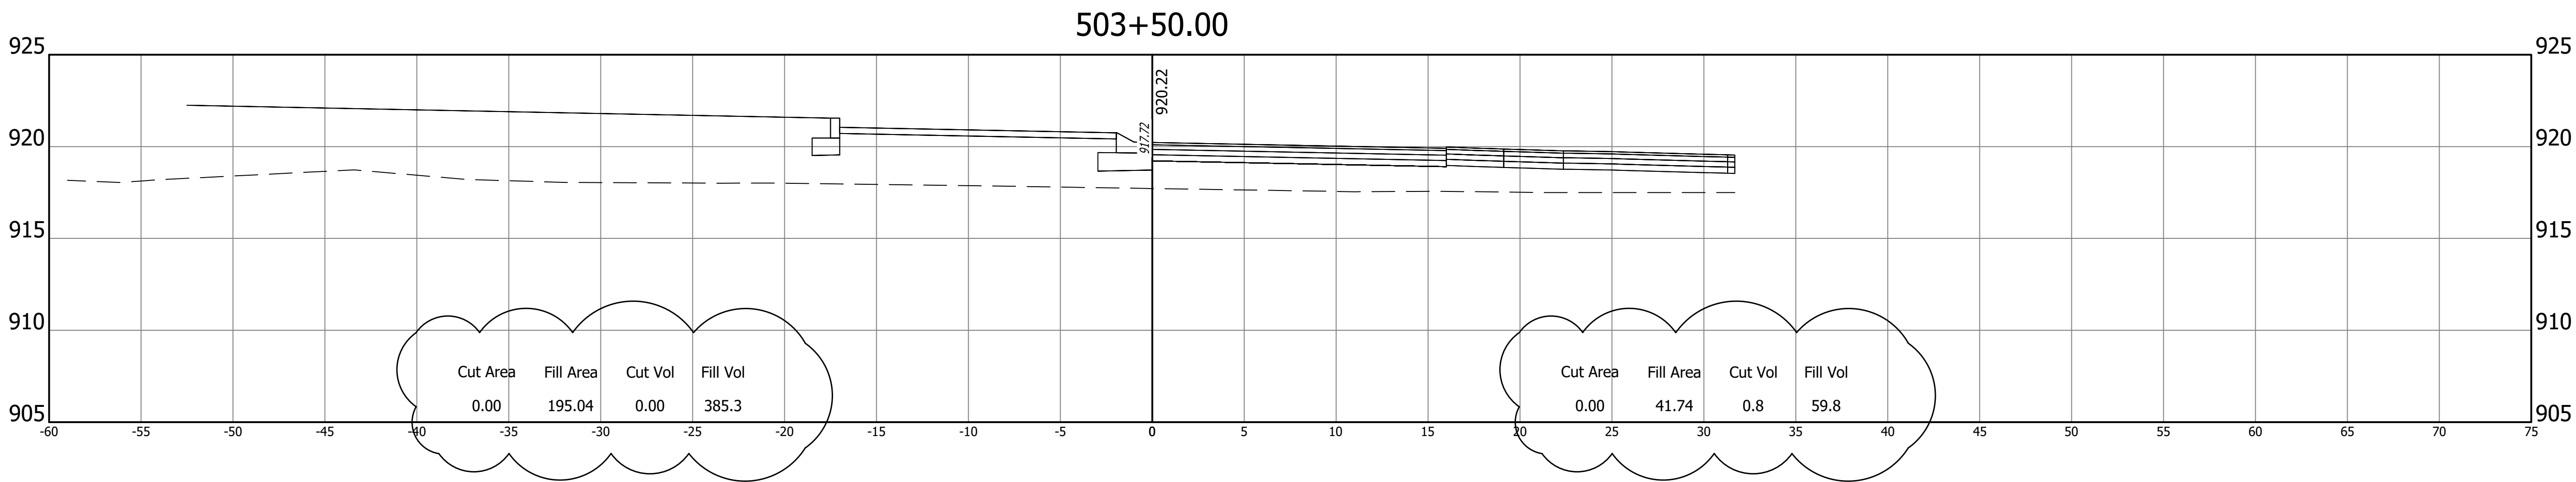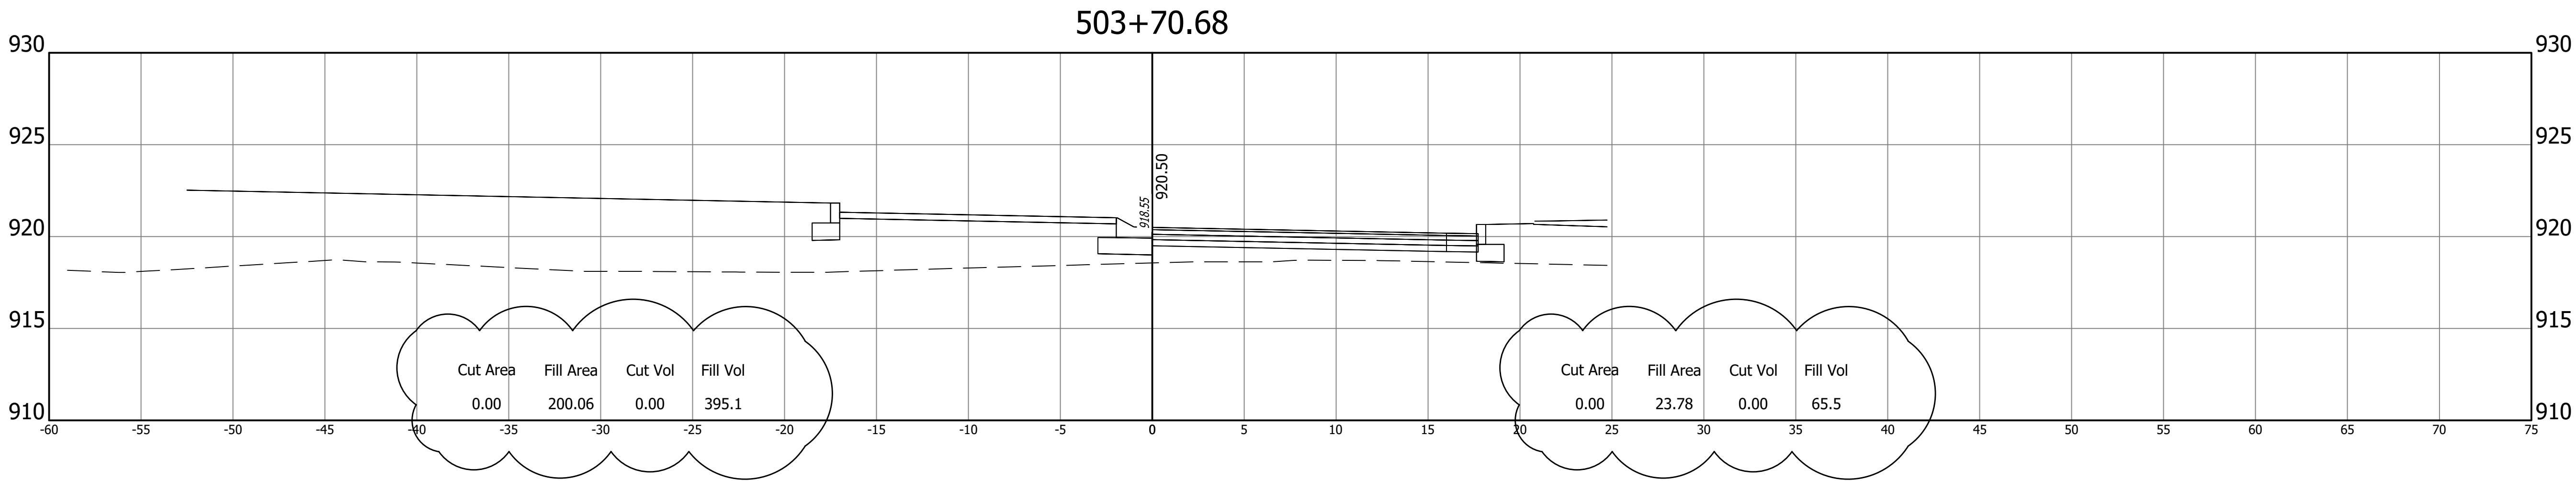

Z:\2024\240787-CONTEXT DESIGN TRAFFIC SIGNAL, SR 32-CENTENNIAL RD PH5 1\DWG\RAB\24078P-RAB-XSECT.DWG


REVISIONS	
ITEM	
09-28-2026	Added Earthwork & Included Ex. Pvmt Rem.

A&F ENGINEERING

Transportation & Site Engineering

Creating Order Since 1966

8365 Keystone Crossing, Suite 201, Indianapolis, IN. 46240 (317) 202-0864

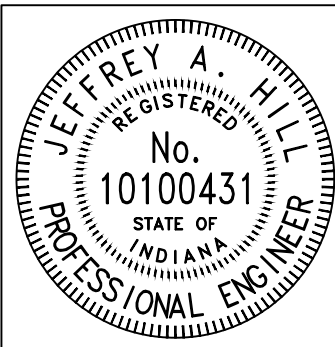

RECOMMENDED FOR APPROVAL		09/01/2026	
DESIGN ENGINEER		DATE	
DESIGNED:	MCN	DRAWN:	MCN
CHECKED:	JAH	CHECKED:	JAH

INDIANA
DEPARTMENT OF TRANSPORTATION

CROSS SECTIONS
LINE "PR-R"

HORIZONTAL SCALE 1"=5'	BRIDGE FILE N/A
VERTICAL SCALE 1"=5'	DESIGNATION --
SHEETS	
47	of 47
CONTRACT	
--	

WWS NEW MIDDLE SCHOOL WEST
SR32 & Centennial Road Roundabout
Construction Work
LIST OF DRAWINGS

DRAWINGS			
No.	Drawing Title	Drawing Date	Revisions
1 of 47	Title	9/1/2026	
2 of 47	Index and General Notes	9/28/2026	Addendum #24
3 of 47	Typical Sections	9/28/2026	Addendum #24
4 of 47	Typical Sections	9/17/2026	Addendum #23
5 of 47	Plat No. 1	9/17/2026	Addendum #23
6 of 47	Geometric Tie-Up	9/17/2026	Addendum #23
7 of 47	Maintenance of Traffic	9/17/2026	Addendum #23
8 of 47	Maintenance of Traffic Local Detour	9/1/2026	
9 of 47	Maintenance of Traffic State Route Detour	9/1/2026	
10 of 47	Maintenance of Traffic	9/1/2026	
10A of 47	Pavement Removal Exhibit	9/28/2026	Addendum #24
11 of 47	Plan – Line “PR-W” STA. 50+00.00 to STA. 56+00.00	9/28/2026	Addendum #24
12 of 47	Profile – Line “PR-W” STA. 50+00.00 to STA. 56+00.00	9/1/2026	
13 of 47	Plan – Line “PR-E” STA. 70+00.00 to STA. 76+00.00	9/28/2026	Addendum #24
14 of 47	Profile – Line “PR-E” STA. 70+00.00 to STA. 76+00.00	9/1/2026	
15 of 47	Plan – Line “PR-S” STA. 77+00.00 to STA. 83+00.00	9/28/2026	Addendum #24
16 of 47	Profile – Line “PR-S” STA. 77+00.00 to STA. 83+00.00	9/17/2026	Addendum #23
17 of 47	Plan – Line “PR-N” STA. 10+00.00 to STA. 16+00.00	9/28/2026	Addendum #24
18 of 47	Profile – Line “PR-N” STA. 10+00.00 to STA. 16+00.00	9/1/2026	
19 of 47	Plan – Line “PR-R” STA. 500+00.00 to STA. 503+00.00	9/28/2026	Addendum #24
20 of 47	Profile – Line “PR-R” STA. 500+00.00 to STA. 560+00.00	9/1/2026	
21 of 47	Spot Elevation Details	9/17/2026	Addendum #23
22 of 47	Spot Elevation Details	9/1/2026	
23 of 47	Erosion Control	9/17/2026	Addendum #23

WWS NEW MIDDLE SCHOOL WEST
SR32 & Centennial Road Roundabout
Construction Work
LIST OF DRAWINGS

24 of 47	Lighting Details	9/11/2026	Addendum #21
E 807-LTHH-01	Light Handhole Details		Addendum #22
E 807-LTHH-02	Light Handhole Connections		Addendum #22
E 807-LTHH-03	Light Handhole Drain & Cable Marker		Addendum #22
25 of 47	Pavement Markings and Sign Details	9/17/2026	Addendum #23
26 of 47	Sheet Sign Table	9/17/2026	Addendum #23
27 of 47	Pavement Markings Table	9/17/2026	Addendum #23
28 of 47	Structure Data Table	9/1/2026	
29 of 47	Cross Sections Line "PR-W"	9/28/2026	Addendum #24
30 of 47	Cross Sections Line "PR-W"	9/28/2026	Addendum #24
31 of 47	Cross Sections Line "PR-W"	9/28/2026	Addendum #24
32 of 47	Cross Sections Line "PR-W"	9/28/2026	Addendum #24
33 of 47	Cross Sections Line "PR-E"	9/28/2026	Addendum #24
34 of 47	Cross Sections Line "PR-E"	9/28/2026	Addendum #24
35 of 47	Cross Sections Line "PR-E"	9/28/2026	Addendum #24
36 of 47	Cross Sections Line "PR-E"	9/28/2026	Addendum #24
37 of 47	Cross Sections Line "PR-E"	9/28/2026	Addendum #24
38 of 47	Cross Sections Line "PR-S"	9/28/2026	Addendum #24
39 of 47	Cross Sections Line "PR-S"	9/28/2026	Addendum #24
40 of 47	Cross Sections Line "PR-S"	9/28/2026	Addendum #24
41 of 47	Cross Sections Line "PR-S"	9/28/2026	Addendum #24
42 of 47	Cross Sections Line "PR-N"	9/28/2026	Addendum #24
43 of 47	Cross Sections Line "PR-N"	9/28/2026	Addendum #24
44 of 47	Cross Sections Line "PR-N"	9/28/2026	Addendum #24
45 of 47	Cross Sections Line "PR-R"	9/28/2026	Addendum #24
46 of 47	Cross Sections Line "PR-R"	9/28/2026	Addendum #24
47 of 47	Cross Sections Line "PR-R"	9/28/2026	Addendum #24

**WWS NEW MIDDLE SCHOOL WEST
SR32 & Centennial Road Roundabout
Construction Work
LIST OF DRAWINGS**

**Drawings included for reference and
coordination ONLY:**

1 of 48	COVER SHEET	8/11/2025	
2 of 48	INDEX AND GENERAL NOTES	8/11/2025	
3 of 48	TYPICAL SECTIONS	8/11/2025	
4 of 48	PLAT NO. 1	8/11/2025	
5 of 48	MAINTENANCE OF TRAFFIC	8/11/2025	
6 of 48	MAINTENANCE OF TRAFFIC	8/11/2025	
7 of 48	MAINTENANCE OF TRAFFIC	8/11/2025	
8 of 48	MAINTENANCE OF TRAFFIC	8/11/2025	
9 of 48	MAINTENANCE OF TRAFFIC	8/11/2025	
10 of 48	PLAN – LINE “PR-B” STA. 10+00.00 TO STA. 16+00.00	8/11/2025	
11 of 48	PROFILE – LINE “PR-B” STA. 10+00.00 TO STA. 16+00.00	8/11/2025	
12 of 48	PLAN – LINE “PR-B” 16+00.00 TO 22+00.00	8/11/2025	
13 of 48	PROFILE – LINE “PR-B” STA. 16+00.00 TO STA. 22+00.00	8/11/2025	
14 of 48	PLAN – LINE “PR-B” 22+00.00 TO 28+00.00	8/11/2025	
15 of 48	PROFILE – LINE “PR-B” STA. 22+00.00 TO STA. 25+38.59	8/11/2025	
16 of 48	PLAN – LINE “PR-A” STA. 62+00.00 TO STA. 68+00.00	8/11/2025	
17 of 48	PLAN – LINE “PR-A” STA. 68+00.00 TO STA. 74+00.00	8/11/2025	
18 of 48	CURB RAMP DETAILS	8/11/2025	
19 of 48	EROSION CONTROL DETAIL	8/11/2025	
20 of 48	EROSION CONTROL DETAIL	8/11/2025	
21 of 48	PAVEMENT MARKING DETAILS	8/11/2025	
22 of 48	SHEET SIGN & POST SUMMARY TABLE	8/11/2025	
23 of 48	PAVEMENT MARKINGS SUMMARY OF QUANTITIES	8/11/2025	
24 of 48	MISCELLANEOUS DETAIL	8/11/2025	
25 of 48	PAVEMENT QUANTITIES AND APPROACH TABLE	8/11/2025	

WWS NEW MIDDLE SCHOOL WEST
SR32 & Centennial Road Roundabout
Construction Work
LIST OF DRAWINGS

26 of 48	STRUCTURE DATA TABLE	8/11/2025	
27 of 48	CROSS SECTIONS LINE "PR-B"	8/11/2025	
28 of 48	CROSS SECTIONS LINE "PR-B"	8/11/2025	
29 of 48	CROSS SECTIONS LINE "PR-B"	8/11/2025	
30 of 48	CROSS SECTIONS LINE "PR-B"	8/11/2025	
31 of 48	CROSS SECTIONS LINE "PR-B"	8/11/2025	
32 of 48	CROSS SECTIONS LINE "PR-B"	8/11/2025	
33 of 48	CROSS SECTIONS LINE "PR-B"	8/11/2025	
34 of 48	CROSS SECTIONS LINE "PR-B"	8/11/2025	
35 of 48	CROSS SECTIONS LINE "PR-B"	8/11/2025	
36 of 48	CROSS SECTIONS LINE "PR-B"	8/11/2025	
37 of 48	CROSS SECTIONS LINE "PR-B"	8/11/2025	
38 of 48	CROSS SECTIONS LINE "PR-B"	8/11/2025	
39 of 48	CROSS SECTIONS LINE "PR-A"	8/11/2025	
40 of 48	CROSS SECTIONS LINE "PR-A"	8/11/2025	
41 of 48	CROSS SECTIONS LINE "PR-A"	8/11/2025	
42 of 48	CROSS SECTIONS LINE "PR-A"	8/11/2025	
43 of 48	CROSS SECTIONS LINE "PR-A"	8/11/2025	
44 of 48	CROSS SECTIONS LINE "PR-A"	8/11/2025	
45 of 48	CROSS SECTIONS LINE "PR-A"	8/11/2025	
46 of 48	CROSS SECTIONS LINE "PR-A"	8/11/2025	
47 of 48	CROSS SECTIONS LINE "PR-A"	8/11/2025	
48 of 48	CROSS SECTIONS LINE "PR-A"	8/11/2025	
10F12	Topographic Survey	8/18/2023	BP 03
20F12	Topographic Survey	8/18/2023	BP 03
30F12	Topographic Survey	8/18/2023	BP 03

WWS NEW MIDDLE SCHOOL WEST
SR32 & Centennial Road Roundabout
Construction Work
LIST OF DRAWINGS

40F12	Topographic Survey	8/18/2023	BP 03
50F12	Topographic Survey	8/18/2023	BP 03
60F12	Topographic Survey	8/18/2023	BP 03
70F12	Topographic Survey	8/18/2023	BP 03
80F12	Topographic Survey	8/18/2023	BP 03
90F12	Topographic Survey	8/18/2023	BP 03
100F12	Topographic Survey	8/18/2023	BP 03
110F12	Topographic Survey	8/18/2023	BP 03
120F12	Topographic Survey	8/18/2023	BP 03
C100	COVER SHEET	8/8/2025	ASI 26 - Trans Pipe Outlet
C101	EXISTING CONDITIONS & DEMOLITION PLAN	1/22/2025	ASI 09 - Civil TAC Updates
C102	EXISTING CONDITIONS & DEMOLITION PLAN	6/17/2024	BP 03
C250	Index and Typ	6/21/2024	BP 03
C251	PLAN "PR-A" STA. 00+00 TO STA. 5+80	1/22/2025	ASI 09 - Civil TAC Updates
C252	PROFILE "PR-A" STA. 00+00 TO STA. 05+80	1/22/2025	ASI 09 - Civil TAC Updates
C253	PLAN "PR-A" STA. 05+50 TO STA. 11+00	1/22/2025	ASI 09 - Civil TAC Updates
C254	PROFILE "PR-A" STA. 05+50 TO STA. 11+00	1/22/2025	ASI 09 - Civil TAC Updates
C255	PLAN "PR-A" STA. 11+00 TO STA. 15+39	1/22/2025	ASI 09 - Civil TAC Updates
C256	PROFILE "PR-A" STA. 11+00 TO STA. 15+39	1/22/2025	ASI 09 - Civil TAC Updates
C257	PLAN "PR-B" STA. 00+00 TO STA. 05+00	1/22/2025	ASI 09 - Civil TAC Updates
C258	PROFILE "PR-B" STA. 00+00 TO STA. 5+50	6/17/2024	BP 03
C259	PLAN "PR-B" STA. 05+00 TO STA. 07+91	1/22/2025	ASI 09 - Civil TAC Updates
C260	PROFILE "PR-B" STA. 05+50 TO STA. 7+91	6/17/2024	BP 03
C261	PLAN "PR-C" STA. 00+00 TO STA. 06+00	1/22/2025	ASI 09 - Civil TAC Updates
C262	PROFILE "PR-C" STA. 00+00 TO STA. 06+00	6/17/2024	BP 03
C263	PLAN "PR-C" STA. 06+00 TO STA. 12+00	1/22/2025	ASI 09 - Civil TAC Updates
C264	PROFILE "PR-C" STA. 06+00 TO STA. 12+00	6/17/2024	BP 03

WWS NEW MIDDLE SCHOOL WEST
SR32 & Centennial Road Roundabout
Construction Work
LIST OF DRAWINGS

C265	PLAN "PR-C" STA. 12+00 TO STA. 17+00	1/22/2025	ASI 09 - Civil TAC Updates
C266	PROFILE "PR-C" STA. 12+00 TO STA. 18+00	6/17/2024	BP 03
C267	PLAN "PR-C" STA. 17+00 TO STA. 23+00	1/22/2025	ASI 09 - Civil TAC Updates
C268	PROFILE "PR-C" STA. 18+00 TO STA. 24+00	6/17/2024	BP 03
C269	PLAN "PR-C" STA. 23+00 TO STA. 29+79	1/22/2025	ASI 09 - Civil TAC Updates
C270	PROFILE "PR-C" STA. 24+00 TO STA. 29+52	9/26/2024	ASI 02 - Civil Updates
C300	OVERALL GRADING PLAN	1/22/2025	ASI 09 - Civil TAC Updates
C301	GRADING PLAN	1/22/2025	ASI 09 - Civil TAC Updates
C302	GRADING PLAN	1/22/2025	ASI 09 - Civil TAC Updates
C303	GRADING PLAN	1/22/2025	ASI 09 - Civil TAC Updates
C304	GRADING PLAN	1/22/2025	ASI 09 - Civil TAC Updates
C305	GRADING PLAN	1/22/2025	ASI 09 - Civil TAC Updates
C306	GRADING PLAN	1/22/2025	ASI 09 - Civil TAC Updates
C307	GRADING PLAN	1/22/2025	ASI 09 - Civil TAC Updates
C401	SWPPP PLAN (INITIAL)	6/17/2024	BP 03
C402	SWPPP PLAN (INITIAL)	6/17/2024	BP 03
C403	SWPPP PLAN (CONST.)	1/22/2025	ASI 09 - Civil TAC Updates
C404	SWPPP PLAN (CONST.)	1/22/2025	ASI 09 - Civil TAC Updates
C405	SWPPP PLAN (FINAL)	1/22/2025	ASI 09 - Civil TAC Updates
C406	SWPPP PLAN (FINAL)	1/22/2025	ASI 09 - Civil TAC Updates
C407	SWPPP PLAN (DETAILS)	6/17/2024	BP 03
C408	SWPPP PLAN (DETAILS)	6/17/2024	BP 03
C409	SWPPP PLAN (INFORMATION)	6/21/2024	BP 03
C410	SWPPP PLAN (INFORMATION)	1/22/2025	ASI 09 - Civil TAC Updates
C500	STRUCTURE DATA TABLE	1/22/2025	ASI 09 - Civil TAC Updates
C500A	PIPE DATA TABLE	1/22/2025	ASI 09 - Civil TAC Updates

WWS NEW MIDDLE SCHOOL WEST
SR32 & Centennial Road Roundabout
Construction Work
LIST OF DRAWINGS

C501	UTILITY PLAN	2/28/2025	ASI 13 - Site Utility Modifications
C502	UTILITY PLAN	2/28/2025	ASI 13 - Site Utility Modifications
C503	UTILITY PLAN	2/28/2025	ASI 13 - Site Utility Modifications
C504	UTILITY PLAN	2/28/2025	ASI 13 - Site Utility Modifications
C505	UTILITY PLAN	1/22/2025	ASI 09 - Civil TAC Updates
C506	UTILITY PLAN	8/20/2025	ASI 26 - Trans Pipe Outlet
C601	SANITARY PLAN & PROFILE	2/28/2025	ASI 13 - Site Utility Modifications
C700	OVERALL UTILITY PLAN	1/22/2025	ASI 09 - Civil TAC Updates
C701	STORM PLAN & PROFILE	1/22/2025	ASI 09 - Civil TAC Updates
C702	STORM PLAN & PROFILE	1/22/2025	ASI 09 - Civil TAC Updates
C703	STORM PLAN & PROFILE	1/22/2025	ASI 09 - Civil TAC Updates
C704	STORM PLAN & PROFILE	2/28/2025	ASI 13 - Site Utility Modifications
C705	STORM PLAN & PROFILE	1/22/2025	ASI 09 - Civil TAC Updates
C706	STORM PLAN & PROFILE	1/22/2025	ASI 09 - Civil TAC Updates
C707	STORM PLAN & PROFILE	1/22/2025	ASI 09 - Civil TAC Updates
C708	STORM PLAN & PROFILE	1/22/2025	ASI 09 - Civil TAC Updates
C709	STORM PLAN & PROFILE	1/22/2025	ASI 09 - Civil TAC Updates
C710	STORM PLAN & PROFILE	1/22/2025	ASI 09 - Civil TAC Updates
C711	STORM PLAN & PROFILE	1/22/2025	ASI 09 - Civil TAC Updates
C712	STORM PLAN & PROFILE	1/22/2025	ASI 09 - Civil TAC Updates
C713	STORM PLAN & PROFILE	1/22/2025	ASI 09 - Civil TAC Updates
C901	SITE DETAILS	1/22/2025	ASI 09 - Civil TAC Updates

**WWS NEW MIDDLE SCHOOL WEST
SR32 & Centennial Road Roundabout
Construction Work
LIST OF DRAWINGS**

C902	SITE DETAILS	6/17/2024	BP 03
C903	SITE DETAILS	6/21/2024	BP 03
C904	SITE DETAILS	1/22/2025	ASI 09 - Civil TAC Updates
C905	SITE DETAILS	1/22/2025	ASI 09 - Civil TAC Updates
C906	SITE DETAILS	9/26/2024	ASI 02 - Civil Updates
C907	SITE DETAILS	2/28/2025	ASI 13 - Site Utility Modifications
L010	TREE PRESERVATION PLAN	12/6/2024	Conformed Set (12/06/2024)
L100	REFERENCE PLAN	12/6/2024	Conformed Set (12/06/2024)
L101	MATERIALS & NOTES	12/6/2024	Conformed Set (12/06/2024)
L102	MATERIALS & NOTES	12/6/2024	Conformed Set (12/06/2024)
L103	MATERIALS & NOTES	12/6/2024	Conformed Set (12/06/2024)
L104	MATERIALS & NOTES	12/6/2024	Conformed Set (12/06/2024)
L105	MATERIALS & NOTES	12/6/2024	Conformed Set (12/06/2024)
L106	MATERIALS & NOTES	12/6/2024	Conformed Set (12/06/2024)
L107	MATERIALS & NOTES	12/6/2024	Conformed Set (12/06/2024)
L108	MATERIALS & NOTES	12/6/2024	Conformed Set (12/06/2024)
L201	LAYOUT PLAN	12/6/2024	Conformed Set (12/06/2024)
L202	LAYOUT PLAN	12/6/2024	Conformed Set (12/06/2024)
L203	LAYOUT PLAN	12/6/2024	Conformed Set (12/06/2024)
L204	LAYOUT PLAN	12/6/2024	Conformed Set (12/06/2024)
L205	LAYOUT PLAN	12/6/2024	Conformed Set (12/06/2024)
L206	LAYOUT PLAN	12/6/2024	Conformed Set (12/06/2024)
L207	LAYOUT PLAN	12/6/2024	Conformed Set (12/06/2024)
L208	LAYOUT PLAN	12/6/2024	Conformed Set (12/06/2024)

WWS NEW MIDDLE SCHOOL WEST
SR32 & Centennial Road Roundabout
Construction Work
LIST OF DRAWINGS

L301	ENLARGED ATHLETIC PLANS	12/6/2024	Conformed Set (12/06/2024)
L302	ENLARGED ATHLETIC PLANS	12/6/2024	Conformed Set (12/06/2024)
L303	ENLARGED ATHLETIC PLANS	11/22/2024	ASI 04 - Irrigation Room Dugout
L304	ENLARGED ATHLETIC PLANS	12/6/2024	Conformed Set (12/06/2024)
L305	ENLARGED ATHLETIC PLANS	12/6/2024	Conformed Set (12/06/2024)
L306	ENLARGED ATHLETIC PLANS	12/6/2024	Conformed Set (12/06/2024)
L307	ENLARGED ATHLETIC PLANS	12/6/2024	Conformed Set (12/06/2024)
L308	BLEACHER AND PRESS BOX PLANS & DETAILS	12/6/2024	Conformed Set (12/06/2024)
L309	BLEACHER AND PRESS BOX PLANS & DETAILS	12/6/2024	Conformed Set (12/06/2024)
L310	BLEACHER AND PRESS BOX PLANS & DETAILS	12/6/2024	Conformed Set (12/06/2024)
L311	BLEACHER AND PRESS BOX PLANS & DETAILS	12/6/2024	Conformed Set (12/06/2024)
L312	BLEACHER AND PRESS BOX PLANS & DETAILS	12/6/2024	Conformed Set (12/06/2024)
L313	BLEACHER AND PRESS BOX PLANS & DETAILS	12/6/2024	Conformed Set (12/06/2024)
L314	BLEACHER AND PRESS BOX PLANS & DETAILS	12/6/2024	Conformed Set (12/06/2024)
L315	BLEACHER AND PRESS BOX PLANS & DETAILS	12/6/2024	Conformed Set (12/06/2024)
L316	BLEACHER AND PRESS BOX PLANS & DETAILS	12/6/2024	Conformed Set (12/06/2024)
L317	BLEACHER AND PRESS BOX PLANS & DETAILS	12/6/2024	Conformed Set (12/06/2024)
L318	BLEACHER AND PRESS BOX PLANS & DETAILS	12/6/2024	Conformed Set (12/06/2024)
L401	PLANTING PLAN	12/6/2024	Conformed Set (12/06/2024)
L402	PLANTING PLAN	12/6/2024	Conformed Set (12/06/2024)
L403	PLANTING PLAN	12/6/2024	Conformed Set (12/06/2024)
L404	PLANTING PLAN	7/26/2024	Conformed Set (12/06/2024)
L405	PLANTING PLAN	7/26/2024	Conformed Set (12/06/2024)
L406	PLANTING PLAN	7/26/2024	Conformed Set (12/06/2024)

**WWS NEW MIDDLE SCHOOL WEST
SR32 & Centennial Road Roundabout
Construction Work
LIST OF DRAWINGS**

L407	PLANTING PLAN	7/26/2024	Conformed Set (12/06/2024)
L408	PLANTING PLAN	7/26/2024	Conformed Set (12/06/2024)
L500	SITE DETAILS	12/6/2024	Conformed Set (12/06/2024)
L501	SITE DETAILS	12/6/2024	Conformed Set (12/06/2024)
L502	SITE DETAILS	12/6/2024	Conformed Set (12/06/2024)
L510	ATHLETIC DETAILS	12/6/2024	Conformed Set (12/06/2024)
L511	ATHLETIC DETAILS	12/6/2024	Conformed Set (12/06/2024)
L512	ATHLETIC DETAILS	12/6/2024	Conformed Set (12/06/2024)

END OF SECTION

Proposed New Roundabout Location
(Please note that this is not an exact representation of the projects limits)

Provide 6' safety and security fence around perimeter of project per Hagerman's project requirements



Notes:

- Lay down area will be to the east off SR32 and Towne Rd. See next page.
- Toilets, Dumpsters, and any additional items will be placed within construction boundaries or lay down area at the contractors discretion.





Proposed Roundabout
(Please note that this is not an exact representation of the projects limits)

Notes:

- Lay down area will be to the east off SR32 and Towne Rd.
- Toilets, Dumpsters, and any additional items will be placed within construction boundaries or lay down area at the contractors discretion.

SECTION 00 41 16
BID FORM

COMPANY NAME OF BIDDER: _____

PROJECT: SR32 & Centennial Road Roundabout Construction Work

BID DATE: October 1, 2026

BID TIME: 11:00 A.M.

BIDDERS ARE TO COMPLETE AND SUBMIT THE FOLLOWING FORMS WITH THEIR BID:

1. Hagerman Bid Form One (1) Hard Copy
2. Bid Security one (1) hard copy, either in the form of an AIA A310 Bid Bond in the amount of 10% of the Base Bid or a certified check in the amount of 10% of the Base Bid. Note: Make Bid Bond or certified check payable to Hagerman, Inc.
Note: Make Bid Bond and/or Certified check payable to Hagerman, Inc.
3. Indiana State Board of Accounts Form 96 (revised 2026) including a signed Non-Collusion Affidavit
4. Bid Submittal Checklist
5. Documents listed above in a sealed envelope.

SUBMIT SEALED BIDS TO:

Hagerman Inc.
C/O Westfield Washington School Corporation
19500 Tomlinson Road
Westfield, IN 46074
Attn: Dr. Greg Hunt

The undersigned Bidder, having visited the site of the work and having familiarized himself/herself with local conditions affecting the cost of this Work, hereby proposes to perform the following listed Work, in accordance with the Project Contract/Subcontract Manual/Specifications and Drawings, dated 9/4/2026 and 9/1/2026 and all Addenda and Revisions/Clarifications Letters issued prior to the due date of bids, for a **Lump Sum Amount**.

Guarantee of Prices: By signing and submitting a proposal, Bidder agrees to guarantee the bids (prices) for ninety (90) calendar days from the date of submittal and to enter into an agreement with the Hagerman Inc. to perform work for the stated bid sums at any time during this period. Further, the Bidder agrees to guarantee Alternate Bid Sums for those Alternate Bids not initially acceptable in the Notice of Award or Agreement for an additional one hundred eighty (120) calendar days from the date of Notice of Award.

SECTION 00 41 16

BID FORM

Addenda Received & Included: No. _____ Dated _____

Addenda Received & Included: No. _____ Dated _____

Addenda Received & Included: No. _____ Dated _____

Addenda Received & Included: No. _____ Dated _____

Addenda Received & Included: No. _____ Dated _____

Addenda Received & Included: No. _____ Dated _____

Revisions/Clarifications Letter Received/Included: Dated _____

Revisions/Clarifications Letter Received/Included: Dated _____

Revisions/Clarifications Letter Received/Included: Dated _____

PROJECT SCHEDULE ACKNOWLEDGEMENT: I certify that I have reviewed the project schedule included in Specification Section 00 31 13, covered by this Bid Form, and acknowledge that the price stated below includes all costs to achieve the schedule without any modifications. _____ (initial)

SCOPE OF BIDS ACKNOWLEDGEMENT: I certify that I have reviewed the Scope of Bids included in Specification Section 00 24 00, covered by this Bid Form, and acknowledge that the price stated below includes all costs associated with the work stated in the Scope of Bids without any modifications. _____ (initial)

NOTE: Refer to Section 00 43 21 for Allowance(s).

PERFORMANCE BOND AND PAYMENT BOND: A Performance Bond and Payment Bond in the amount of one hundred percent (100%) of the Contract Amount may be required of the successful bidder. Provide amount on bid form with associated Bid Item.

NOTE: The Subcontractor, Material and Supplier List will be due within 24 hours of receipt of the Bid.

BASE BIDS (Whole Numbers Only):

SECTION 00 41 16
BID FORM

Bid Package #06, Bid Item #33 – SR32 & Centennial Road Roundabout Construction Work:

(words) _____

_____ \$ _____

Performance & Payment Bond (add) \$ _____

ALLOWANCES: Allowances, if any, shall be used by the Bidder to pay the Cost of the Work per Construction Manager's written direction. Allowances are firm for the life of the project. Any unused Allowances shall be returned to the owner upon the final accounting of the Work. **The allowance(s) shall be included in the total lump sum bid amount.**

1. Bid Item #33 SR32 & Centennial Road Construction Work Contractor shall include One (1) Fifty-Thousand-Dollar Allowance, \$50,000, to be used as directed by the Construction Manager.

**SECTION 00 41 16
BID FORM**

GENERAL INFORMATION:

LEGAL NAME OF BIDDER: _____

d/b/a NAME (if different): _____

ADDRESS: _____

FEDERAL ID NUMBER: _____

PHONE (Office): _____

PHONE (Mobile): _____

FAX: _____

E-MAIL ADDRESS: _____

BY: _____

PRINTED NAME: _____

TITLE: _____

DATE: _____

Please provide the contact information for the project estimator responsible for preparing this bid, and proposed staff that would be assigned to this project, as well as a resume for each person.

ESTIMATOR NAME: _____

EMAIL & CELL PHONE NUMBER: _____

PROJECT MANAGER NAME: _____

EMAIL & CELL PHONE NUMBER: _____

SITE FOREMAN/SUPERINTENDENT: _____

EMAIL & CELL PHONE NUMBER: _____



WESTFIELD WASHINGTON NEW MIDDLE SCHOOL WEST PROJECT
BID PACKAGE 06, BID ITEM #33 SR32 & CENTENNIAL ROAD ROUNDABOUT CONSTRUCTION WORK
PRE-BID MEETING SIGN-IN SHEET

A&F ENGINEERING
HAGERMAN INC., CMc

Thursday, September 24th @ 11:00 AM
19500 Tomlinson Rd, Westfield, IN 46074

PLEASE PRINT

Name:	Email:	Phone Number:	Company:
Michael Wray	muhrig@hagermanc.com	(317) 617-4937	Hagerman, Inc.
Darin Case	darin@3dcompnyinc.com	765-748-9794	3D Company Inc
Negan Nelson	mnelson@af-eng.com	317-202-0864	A&F Engineering
Matt Alexander	alexander@rieth-riley.com	812-718-7594	Rieth-Riley
Makayla Kelley	makayla.kelley@midwestpavingllc.com	317-910-1081	Midwest Paving, LLC
Joel McCleaney	joel.mccleaney@milestonelp.com	317-694-6090	Milestone
Brian K. Kochersperger	brian.kochersperger@EBPaving.com	317-281-8963	E & B Paving
Jeff Hill	jhill@af-eng.com	317-331-0415	A&F Engineering