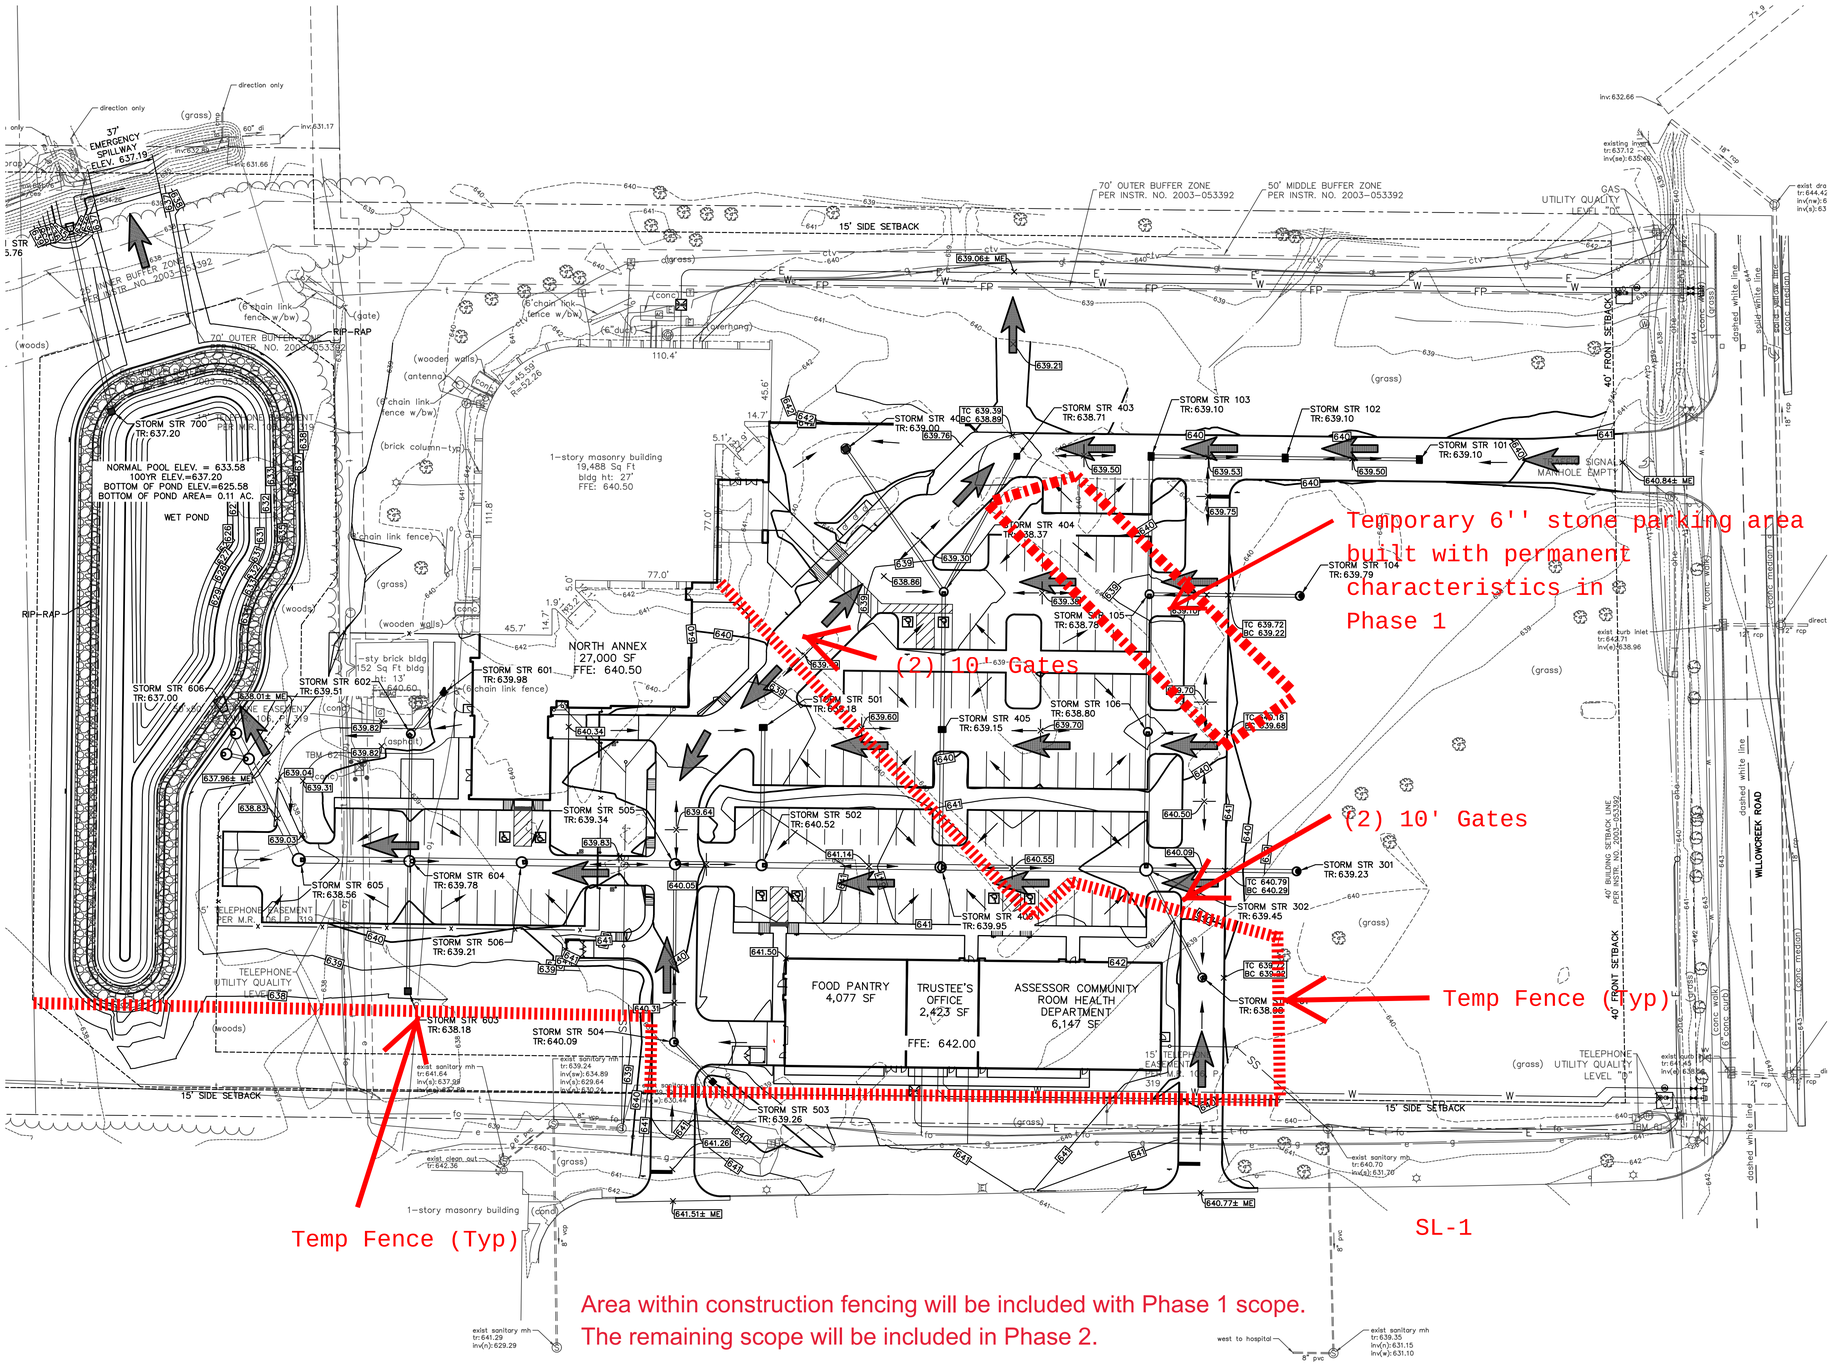

SCALE: 1"=40'

EXISTING LEGEND

air conditioner		telephone handhole	
bush		telephone manhole	
curb inlet		telephone marker sign	
clean out		telephone pedestal	
drainage manhole		transformer	
electric meter box		tree	
electric cross box		traffic manhole	
flag pole		water manhole	
fire hydrant		water valve	
ground light		yard light	
gas meter	tr	top of rim elevation	
guy wire	inv	invert elevation	
inlet	rcp	reinforced concrete pipe	
light pole	cmp	corrugated metal pipe	
pole	vcp	clay pipe	
post	pvc	plastic pipe	
power pole	fo	buried fiber optic line	
sign	t	buried telephone line	
sanitary manhole	g	buried gas line	
	e	buried eletric line	
	w	buried water line	
	ctv	buried television line	
	ohe	overhead electric line	

BENCHMARK DATA

(88 DATUM)

TBM 60
CUT SQUARE SET EAST SIDE 24" DIAMETER CONCRETE LIGHT BASE 24" ABOVE GRADE AT SOUTH SIDE OF NORTH ENTRANCE TO PORTER COUNTY ANNEX; ±75' WEST OF ℄ WILLOW SPRING ROAD AND ±30' SOUTH OF NORTH ENTRANCE.
ELEV: 641.636

TBM 61
BOAT SPIKE SET ON NORTH SIDE UTILITY POLE #860-551 AT NW CORNER WILLOW SPRING DRIVE AND HOSPITAL ENTRANCE ROAD; ± 50' WEST OF ℄ WILLOW SPRING DRIVE AND ± 50' NORTH OF ℄ HOSPITAL DRIVE.
ELEV: 641.205

TBM 62
CUT SQUARE SET IN NORTHEAST CORNER OF CONCRETE TRANSFORMER PAD SOUTH OF FRONTIER COMMUNICATIONS BUILDING; ±75' WEST OF DRIVE TO BUILDING AND ±50' SOUTH OF FRONTIER BUILDING.
ELEV: 638.905

LEGEND

STORM SEWER INLET FLOW DIRECTION ARROW

OVERLAND FLOOD ROUTING ARROW

RIDGE LINE

GENERAL NOTES:

1. CONTRACTOR SHALL PROTECT AND NOT DESTROY THE PROPERTY CORNER MONUMENTS DURING CONSTRUCTION.
2. CONTRACTOR TO VERIFY LOCATION, SIZE AND DEPTH OF EXISTING UTILITIES PRIOR TO COMMENCING ANY CONSTRUCTION. CONTACT ENGINEER IF VARIATION EXISTS.
3. SEE SHEET C002 GENERAL NOTES FOR MORE INFORMATION.

!! CAUTION !!

THE LOCATIONS OF ALL EXISTING UNDERGROUND UTILITIES SHOWN ON THIS PLAN ARE BASED UPON ABOVE GROUND EVIDENCE (including, but not limited to, manholes, inlets, valves, and marks made upon the ground by others) AND ARE SPECULATIVE IN NATURE. THERE MAY ALSO BE OTHER EXISTING UNDERGROUND UTILITIES FOR WHICH THERE IS NO ABOVE GROUND EVIDENCE OR FOR WHICH NO ABOVE GROUND EVIDENCE WAS OBSERVED. THE EXACT LOCATIONS OF SAID EXISTING UNDERGROUND UTILITIES SHALL BE VERIFIED BY THE CONTRACTOR PRIOR TO ANY AND ALL CONSTRUCTION.

CALL TOLL FREE
"811" OR 1-800-382-5544
– INDIANA UNDERGROUND –

155 Indiana Avenue
Valparaiso, IN 46383

AMERICAN STRUCTUREPOINT INC.
7260 Shadeland Station | Indianapolis, Indiana 46256
TEL 317.547.5580 | FAX 317.543.0270
www.structurepoint.com

PORTER COUNTY NORTH ANNEX

3560 WILLOWCREEK RD PORTAGE, IN 46368

NATHAN F. WINSLOW REGISTERED No. 11500408 STATE OF INDIANA PROFESSIONAL ENGINEER

CERTIFIED BY

ISSUANCE INDEX
DATE:
08/17/2018
PROJECT PHASE:
CONSTRUCTION DOCUMENTS

REVISION SCHEDULE		
NO.	DESCRIPTION	DATE

Project Number 2017.01279

FLOOD ROUTING PLAN

C302

PLOT DATE: 8/7/2018 9:15 AM
PLOT SCALE: 1:2.5849
EDIT DATE: 7/13/2018
EDITED BY: FALOFE
DRAWING FILE: P:\2017\01279\D_Drawings\Civil\Construction Documents\2017.01279.CE.C302.FLD.dwg