TREE PROTECTION NOTES

1. Underground utilities, if shown, are based on above ground indications and construction drawings. There is no guarantee that all underground utilities in service or abandoned are shown. Underground utilities are shown as accurately as possible but still may not be exact. No physical underground utility locations were made.
2. Tree Protection Fencing locations are fixed as provided by Owner. Any adjustments to fencing locations must be approved by the Owner. Damages will be assessed if tree protection fence location is adjusted without Owner approval. Fence deviation from this plan or approved change will be corrected by the General Contractor prior to the start of construction.
3. All tree pruning and limb restraint will be performed by the Owner's representative only. Contractor shall not prune trees or restrain limbs.
4. No staging, equipment, or vehicles on non-paved areas unless indicated otherwise on plan.
5. Abandon all utilities to be removed when located within a Protected Root Zone.
6. Backfill all depressed and void areas with compactable soil following removal of vegetation. Soil shall be free of debris. Compact soils to ensure settling and sedimentation do not occur.

NOTE:
Verify Location and Extents of Tree Protection Fence with Demolition & Grading Drawings

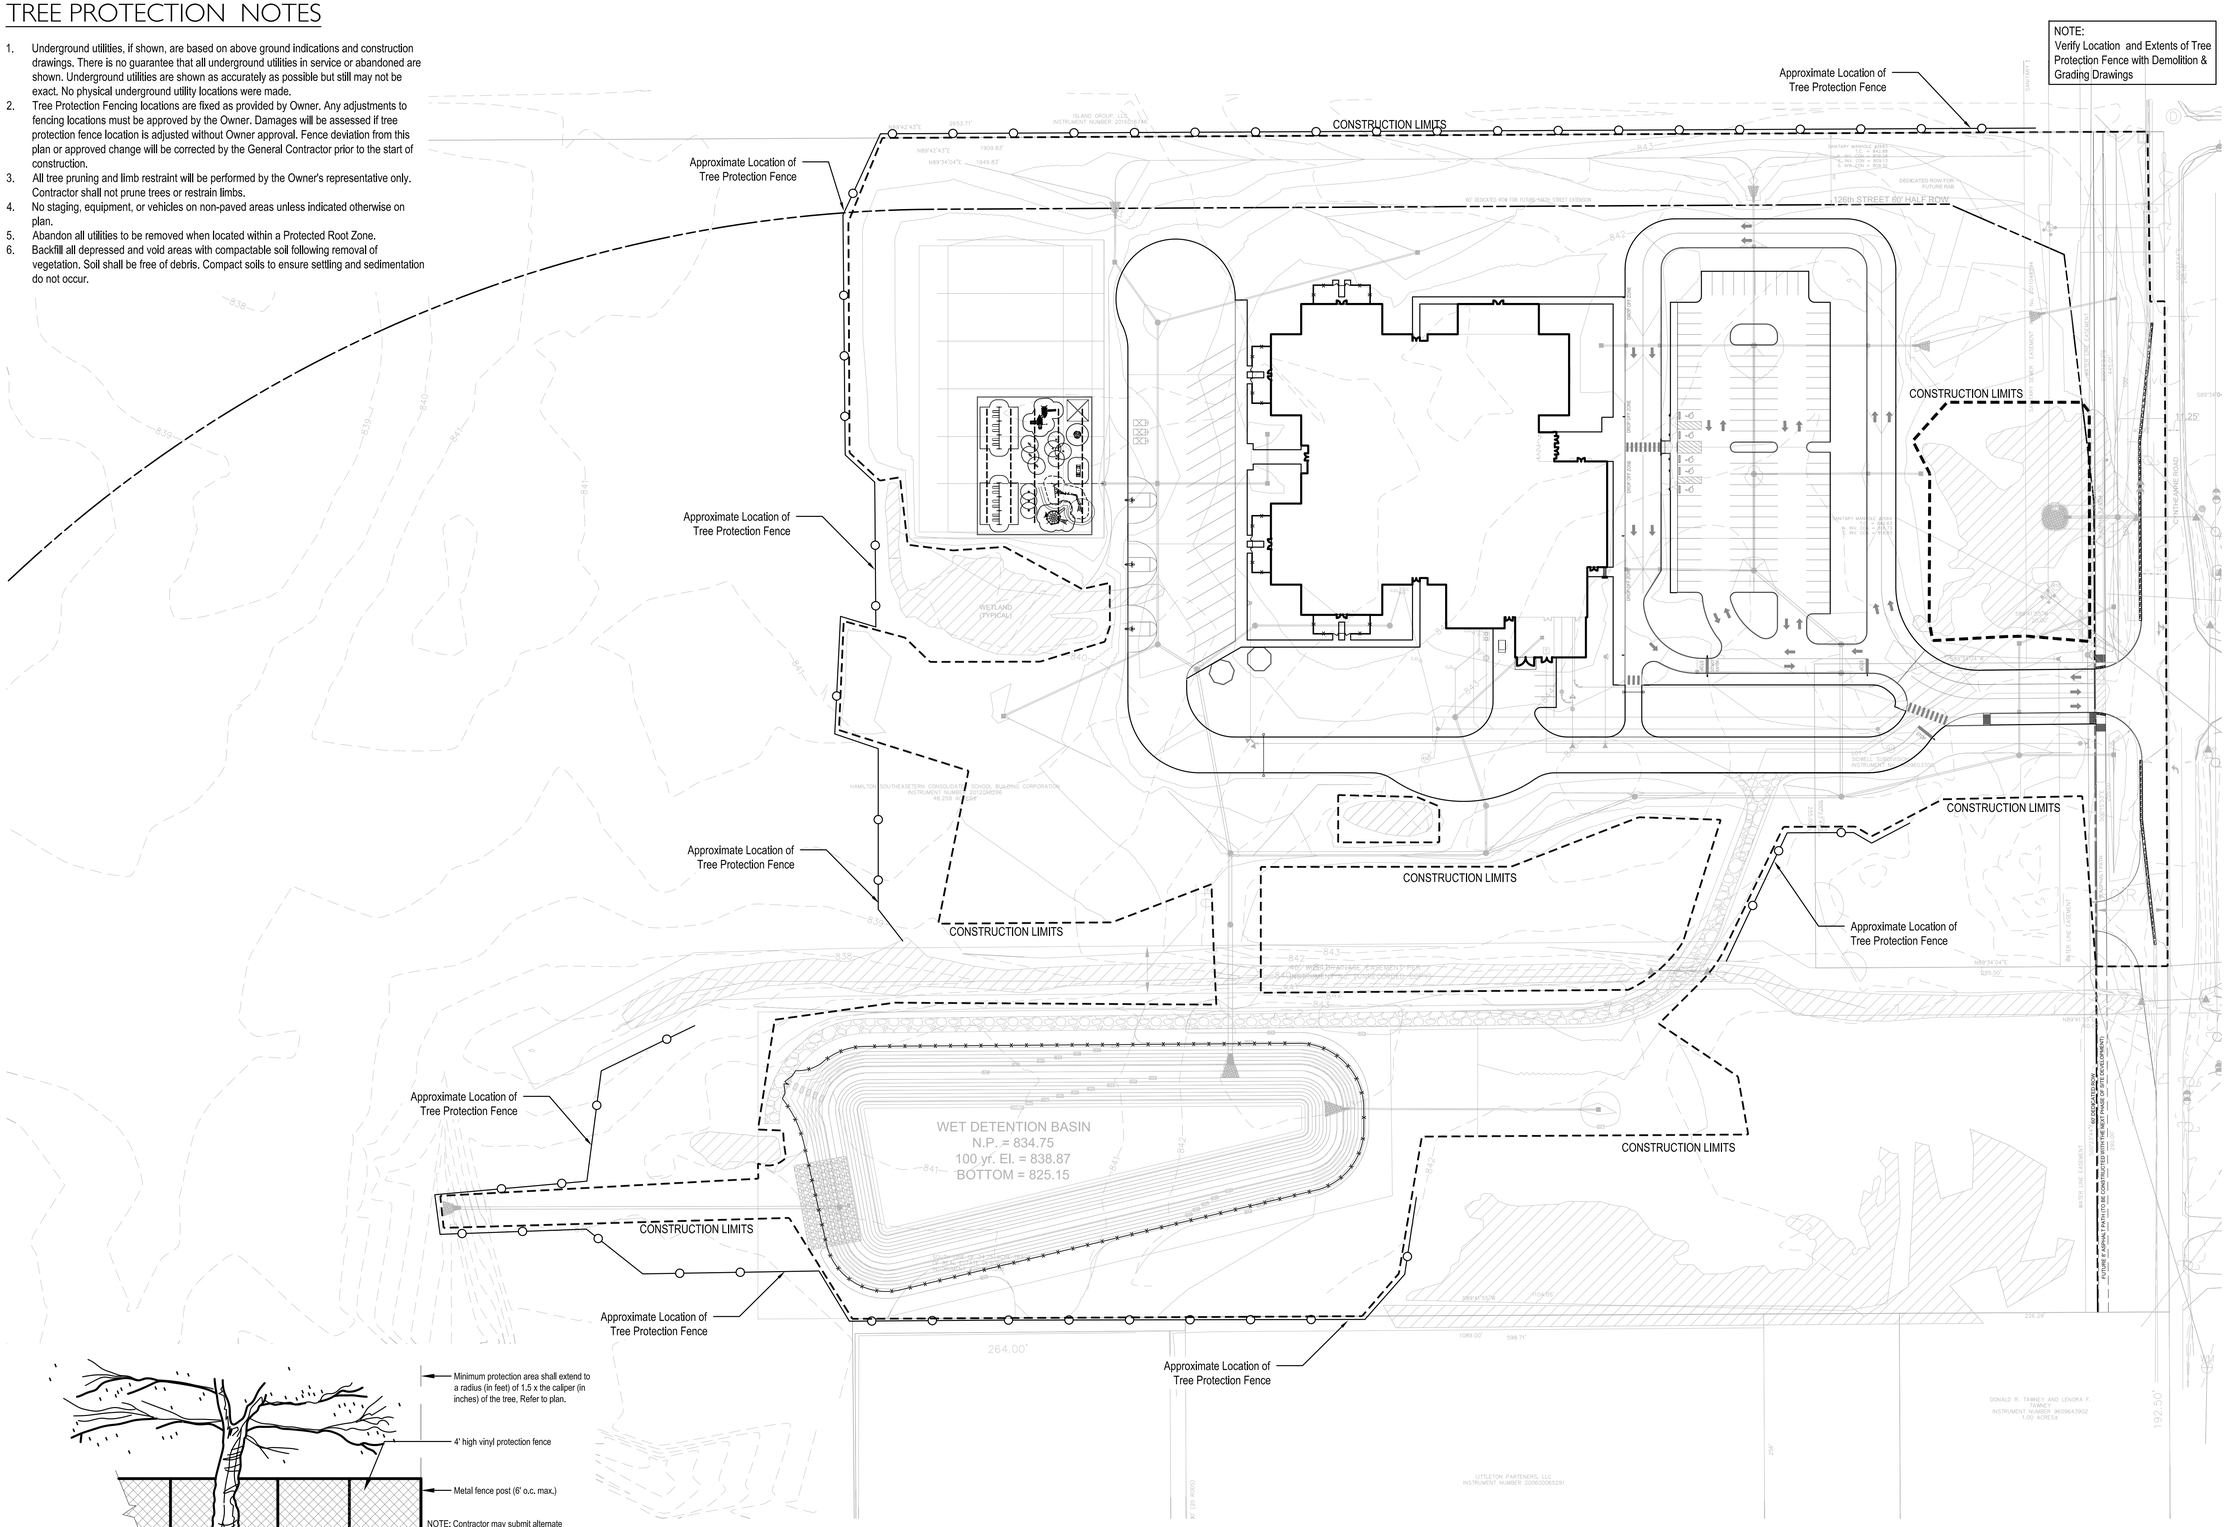

NOTE: Contractor may submit alternate methods of tree protection to Landscape Architect for consideration.

TREE PROTECTION FENCE

Not to Scale

North

0 30' 60' 120'

Scale 1" = 60'-0"

context DESIGN

Consultant:

Certified by:

FREDDIE J. PRAZEAK REGISTERED No. 20200052 STATE OF INDIANA LANDSCAPE ARCHITECT

EXPIRES 12/31/2017

Submittal Drawings

HSE New Elementary #13

HSE School Corporation

12500 Cynthianne Road Fishers, Indiana

Sheet Title:

Tree Protection Plan

Revision	Date	Description
1	10/26/2017	Addendum 1

Date:	10.13.2017
Job No:	2017-1077
Drawn by:	BK / LM
Checked by:	FP

These Drawings and Specifications, and all copies thereof are and shall remain the property and copyright of the Landscape Architect. They shall be used only with respect to this Project and are not to be used on any other Project or Work without prior written permission from the Landscape Architect.

Sheet No:

L100