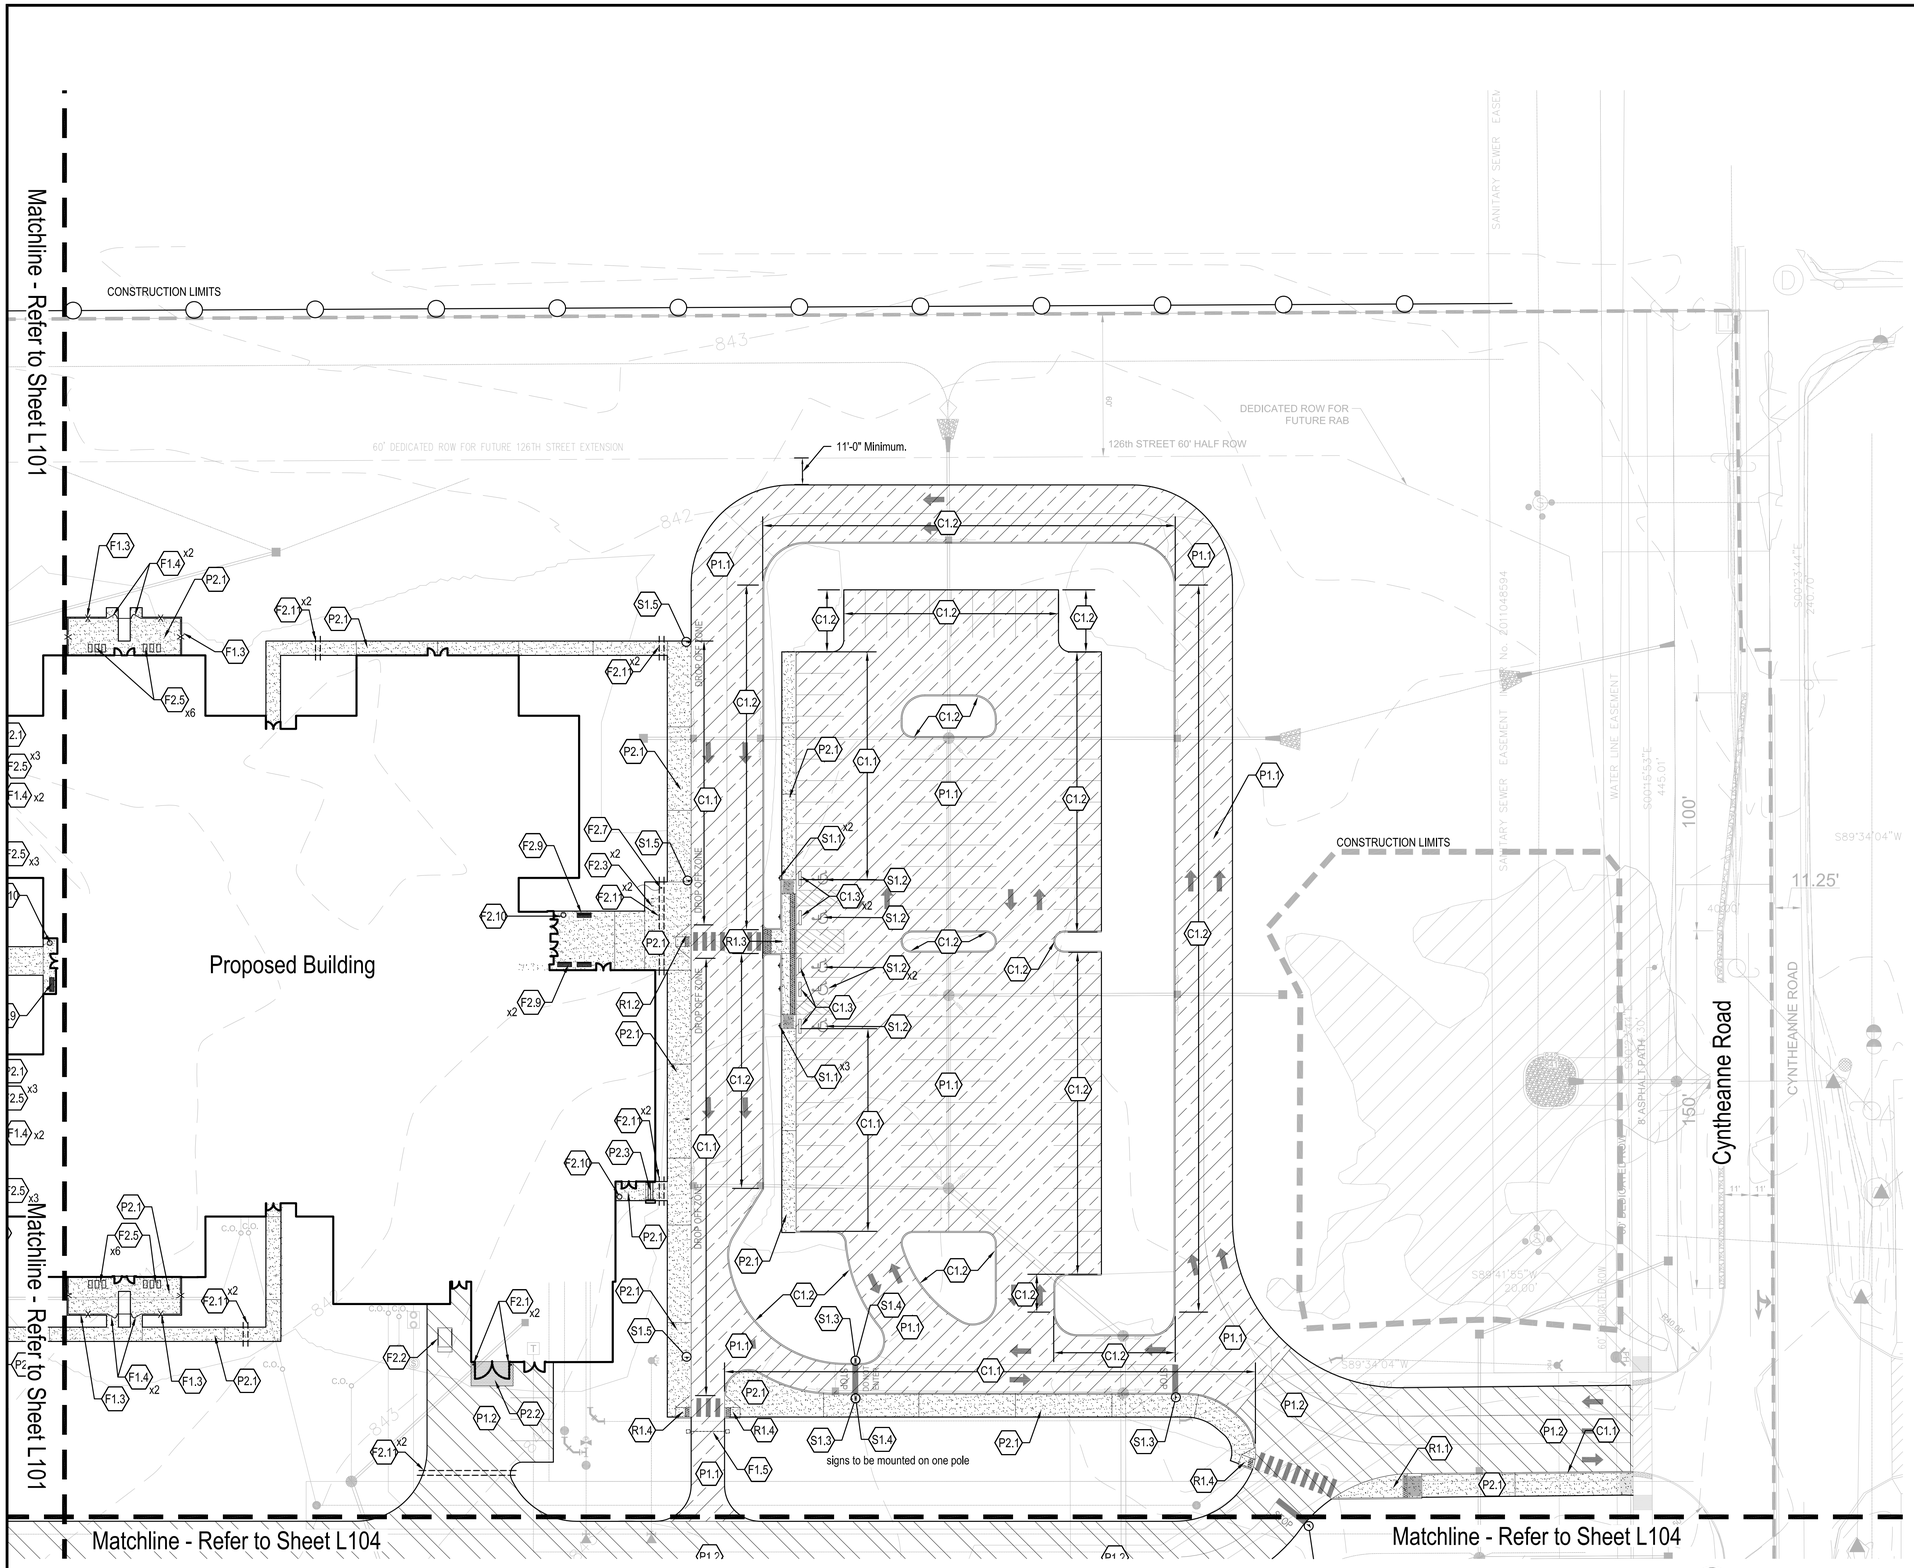

MATERIAL LEGEND

C1.0 Curbing

- C1.1 — C1.1 Integral Curb and Sidewalk, Refer to Details 8/L-501 and Specifications
- C1.2 — C1.2 Post Curb, Refer to Detail 9/L-501 and Specifications
- C1.3 — C1.3 Wheel Stops, Refer to Detail 4/L-502 and Specifications

P1.0 Pavement, Asphalt

Refer to Plans, Detail 3/L502 and Specifications for Pavement Striping.

- P1.1 — P1.1 Standard Asphalt Pavement, Refer to Detail 1/L501 and Specifications
- P1.2 — P1.2 Heavy Duty Asphalt Pavement, Refer to Detail 2/L501 and Specifications

P2.0 Pavement, Concrete

- P2.1 — P2.1 Standard Concrete Pavement, Refer to Details 3, & 5-7/L501 and Specifications
- P2.2 — P2.2 Heavy Duty Concrete Pavement, Refer to Details 4-7/L501 and Specifications
- P2.3 — P2.3 Concrete Stairs with 2 risers. Refer to Detail 1 & 2/L504

P3.0 Pavement, Gravel

- P3.1 — P3.1 Gravel Drive, Refer to Detail 11/L501 and Specifications

F1.0 Fencing

- F1.1 — F1.1 6' tall Chain Link Fence. Refer to Specifications
- F1.2 — F1.2 4' tall Chain Link Fence Adjacent to Play Area, Refer to Detail 5/L503 and Specifications
- F1.3 — F1.3 4' Tall Ornamental Fencing. Refer to Specifications
- F1.4 — F1.4 4' Tall Ornamental Gate. Refer to Specifications
- F1.5 — F1.5 Barrier Gate. Refer to Specifications
- F1.6 — F1.6 6' tall x (2) 8' wide Swing Gates, Chain Link Fencing. Refer to Specifications

R1.0 Accessible Sidewalk Ramps

Refer to Detail 1/L502 and Specifications

- R1.1 — R1.1 Corner Ramp with Curb, Refer to Condition A
- R1.2 — R1.2 Integrated Sidewalk Ramp, Refer to Condition B
- R1.3 — R1.3 Sidewalk Ramp with Curb, Refer to Condition C
- R1.4 — R1.4 Flare Ramp with Curb, Refer to Condition D

S1.0 Signage (comply with MUTCD Standards)

(VIF Regulatory Signs with City Representative)

- S1.1 — S1.1 Accessible Parking Sign, Refer to Detail 5/L-502 and Specifications
- S1.2 — S1.2 Accessible Parking Symbol, Refer to Detail 6/L-502 and Specifications
- S1.3 — S1.3 Stop Sign, Refer to Detail 7/L502
- S1.4 — S1.4 Do Not Enter Sign. Refer to Detail 7/L502
- S1.5 — S1.5 Drop Off Zone. Refer to Detail 7/L502

S2.0 Playground Surfacing and Striping

- S2.1 — S2.1 Resilient Safety Surface. Refer to Detail 3 & 4/L503 and Specifications
- S2.2 — S2.2 Engineered Wood Fiber Playground Surface. Refer to Detail 1/L503 and Specifications
- S2.3 — S2.3 Basketball Court Striping. Refer to Details and 7/L503
- S2.4 — S2.4 Four Square Striping. Refer to Detail 7/L503 and Specifications
- S2.5 — S2.5 Hopscotch Striping. Refer to Detail 7/L503 and Specifications

F2.0 Site Furnishings

- F2.1 — F2.1 Steel Bollard, Refer to Detail 2/L503
- F2.2 — F2.2 Dock Leveler. Refer to Architectural Drawings
- F2.3 — F2.3 Bike Racks. Refer to L504, Furnishings Narrative
- F2.4 — F2.4 Playground Timbers. Refer to Specifications
- F2.5 — F2.5 Cedar Planter w/ Casters. Refer to Refer to L504, Furnishings Narrative
- F2.6 — F2.6 Basketball Goal. Refer L504, Furnishings Narrative
- F2.7 — F2.7 Flag Pole. Refer to Detail 12/L501 and Refer to L504, Furnishings Narrative
- F2.8 — F2.8 Gaga Pit. Refer to Specifications
- F2.9 — F2.9 Bench. Refer to L504, Furnishings Narrative
- F2.10 — F2.10 Litter Receptacle. Refer to L504, Furnishings Narrative
- F2.11 — F2.11 Irrigation Sleeve. Refer to Detail 10/501

context DESIGN

Consultant:

Certified by:

FREDDIE J. PRAZEAU REGISTERED No. 20200052 STATE OF INDIANA LANDSCAPE ARCHITECT

EXPIRES 12/31/2017

Submittal Drawings

HSE New Elementary #13

HSE School Corporation

12500 Cyntheanne Road Fishers, Indiana

Sheet Title: Materials and Notes Plan

Revision	Date	Description
1	10/26/2017	Addendum II

Date:	10.13.2017
Job No:	2017-1077
Drawn by:	BK / LM
Checked by:	FP

These Drawings and Specifications, and all copies thereof are and shall remain the property and copyright of the Landscape Architect. They shall be used only with respect to this Project and are not to be used on any other Project or Work without prior written permission from the Landscape Architect.

Sheet No: L102