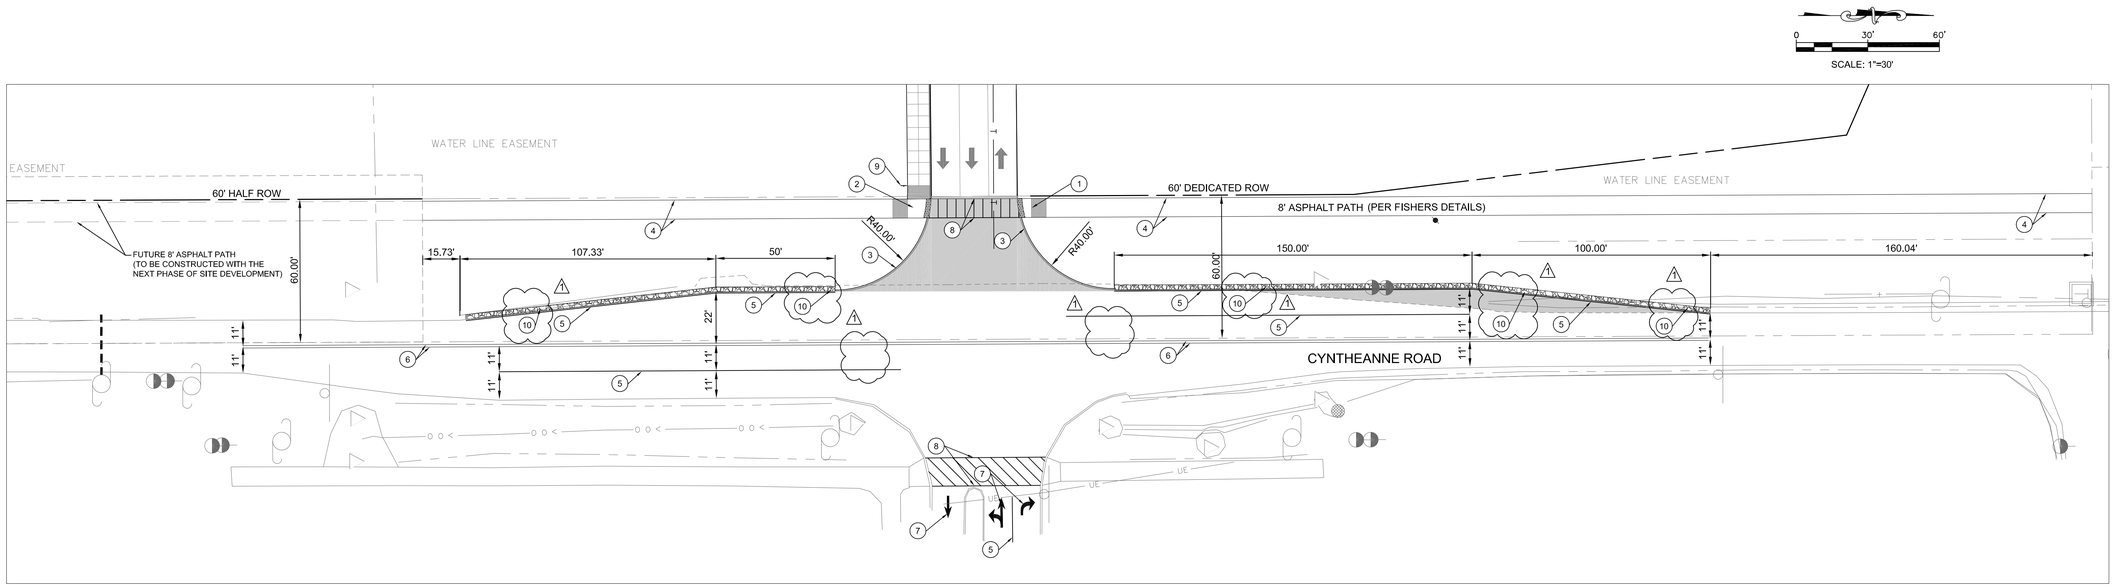

ENTRANCE PLAN

ENTRANCE PLAN NOTES

1. THERMOPLASTIC PAVEMENT MARKINGS ARE REQUIRED ON ASPHALT PAVEMENT WITHIN THE RIGHT-OF-WAY
2. ANY RIGHT TURN PAVEMENT MARKINGS FOR THE PARK ARE TO BE REMOVED
3. UTILITY CONFLICTS (INCLUDING UTILITY POLES) MUST BE COMPLETELY RESOLVED PRIOR TO THE CONSTRUCTION OF ACCELERATION / DECELERATION, PASSING BLISTER LANES AND / OR LEFT TURN LANES. CONSTRUCTION OF THESE LANES INCLUDES BUT IS NOT LIMITED TO EXCAVATION, EMBANKMENT, PAVING, AND SUBGRADE PREPARATION, ETC.
4. ALL ROADS MUST BE BROUGHT BACK TO ORIGINAL OR BETTER CONDITION, INCLUDING BUT NOT LIMITED TO STRIPING, STONE SHOULDERS AND SIGNAGE. REPAIRS (i.e., STRIPING) SHALL COINCIDE WITH THE ADJOINING ROAD.
5. REMOVE EXISTING PAVEMENT MARKINGS (PASSING BLISTER AND EDGE STRIPING) AS NEEDED FOR THE SCHOOL ENTRANCE.

ENTRANCE PLAN KEY NOTE LEGEND

1. ONE-WAY DIRECTIONAL PERPENDICULAR CURB RAMP (SEE DETAIL, SHEET C202 & FISHERS DETAIL SHEET 10 OF 13)
2. DEPRESSED CORNER CURB RAMP (SEE DETAIL, SHEET C202 & FISHERS STANDARD DETAIL SHEET 10 OF 13)
3. 6" CONCRETE BARRIER CURB (SEE DETAIL, FISHERS STANDARD DETAILS SHEET 9 OF 13)
4. ASPHALT PERIMETER PATH (SEE DETAIL, FISHERS STANDARD DETAIL SHEET 7 OF 13)
5. 4" WHITE THERMOPLASTIC STRIPE
6. 4" YELLOW THERMOPLASTIC STRIPE
7. PAVEMENT MARKING, ARROWS, THERMOPLASTIC (SEE DETAIL, SHEET C202)
8. CROSSWALK, THERMOPLASTIC, WHITE, CONTINENTAL CROSSWALK PATTERN (SEE DETAIL, SHEET C202)
9. STOP SIGN (SEE DETAIL, SHEET C202)
10. 2' STONE SHOULDER (SEE CROSS SECTION, SHEET C202)

PRIMARY ARTERIAL PAVEMENT SECTION (SEE FISHERS STANDARD DETAILS, SHEET 7 of 13)

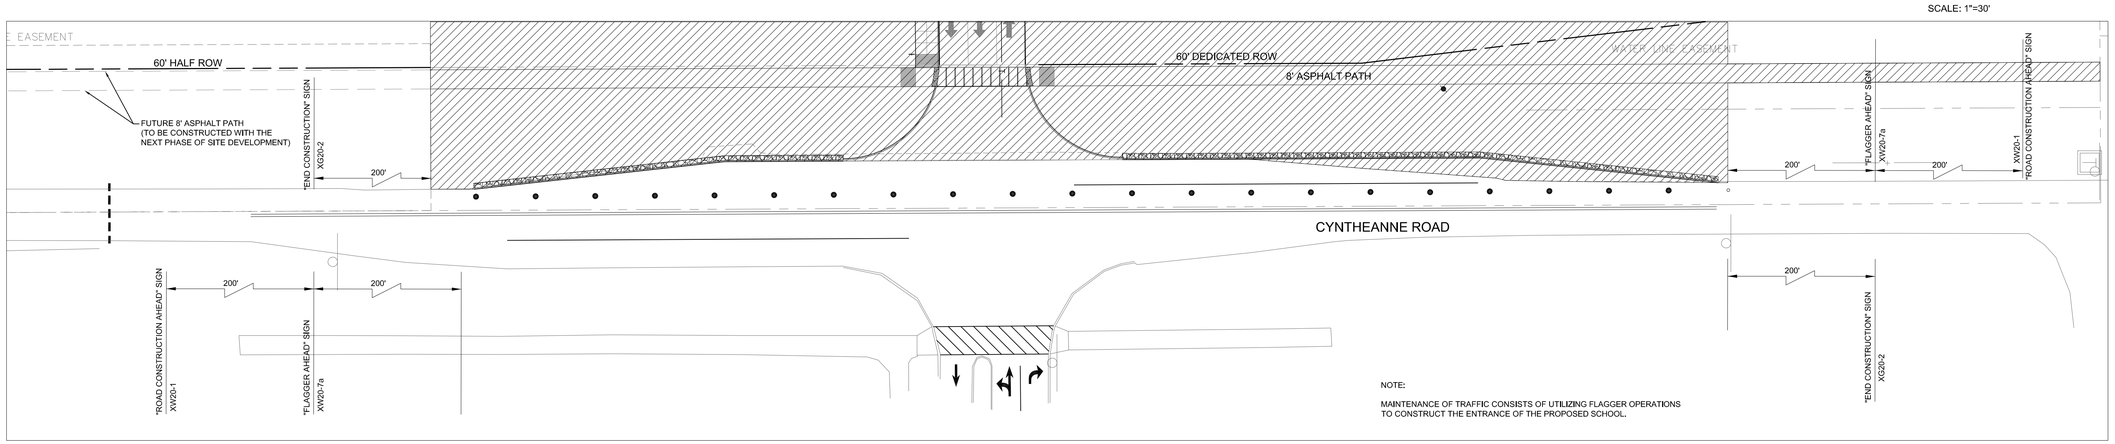

NOTE:

MAINTENANCE OF TRAFFIC CONSISTS OF UTILIZING FLAGGER OPERATIONS TO CONSTRUCT THE ENTRANCE OF THE PROPOSED SCHOOL.

MAINTENANCE OF TRAFFIC PLAN

MAINTENANCE OF TRAFFIC LEGEND

CONSTRUCTION AREA

HAMILTON SOUTHEASTERN SCHOOL
13485 CUMBERLAND ROAD
FISHERS, IN 46038

CSO Architects
ARCHITECTURE • INTERIOR DESIGN
8831 Keystone Crossing Indianapolis, IN 46240
Main 317.848.7800 Fax 317.574.0957 csoinc.net

© 2007 CSO Architects, Inc. All Rights Reserved

A&F ENGINEERING
Transportation & Site Engineering
Creating Order Since 1966
8365 Keystone Crossing, Suite 201
Indianapolis, IN. 46240 (317) 202-0864

CONSTRUCTION PLANS
FOR
HSE NEW ELEMENTARY
#13
12500 CYNTHEANNE ROAD
FISHERS, INDIANA

Scope Drawings:
These drawings indicate the general scope of the project in terms of architectural design concept, the dimensions of the building, the major architectural elements and the type of structural, mechanical and electrical systems. The drawings do not necessarily indicate or describe all work required for full performance and completion of the requirements of the Contract. On the basis of the general scope indicated or described, the trade contractors shall furnish all items required for the proper execution and completion of the work.

Revisions:
1. ADDENDUM #1 10/26/17

Issue Date	Drawn By	Checked By
10/13/2017	JES	KKC

Drawing Title:
ENTRANCE PLAN & M.O.T. PLAN

Certified By:
KAREN K. COLLINS
REGISTERED
No. 10404538
STATE OF INDIANA
PROFESSIONAL ENGINEER

Drawing Number:
C201

Project Number:
17026L

Z:\2017\17026L - HSE CYNTHEANNE ROAD ELEMENTARY\DWGS\C201 - ENTRANCE PLAN & MOT.DWG plotted by KAREN COLLINS on 10/25/2017 4:53:05 PM last saved by KCOLLINS on 10/13/2017 11:21:50 AM
Xrefs: X30X24E.DWG & 42X30.DWG & 17026L - TOPO BASE.DWG & 17026L - SITE BASE.DWG & 17026L - LA BASE.DWG