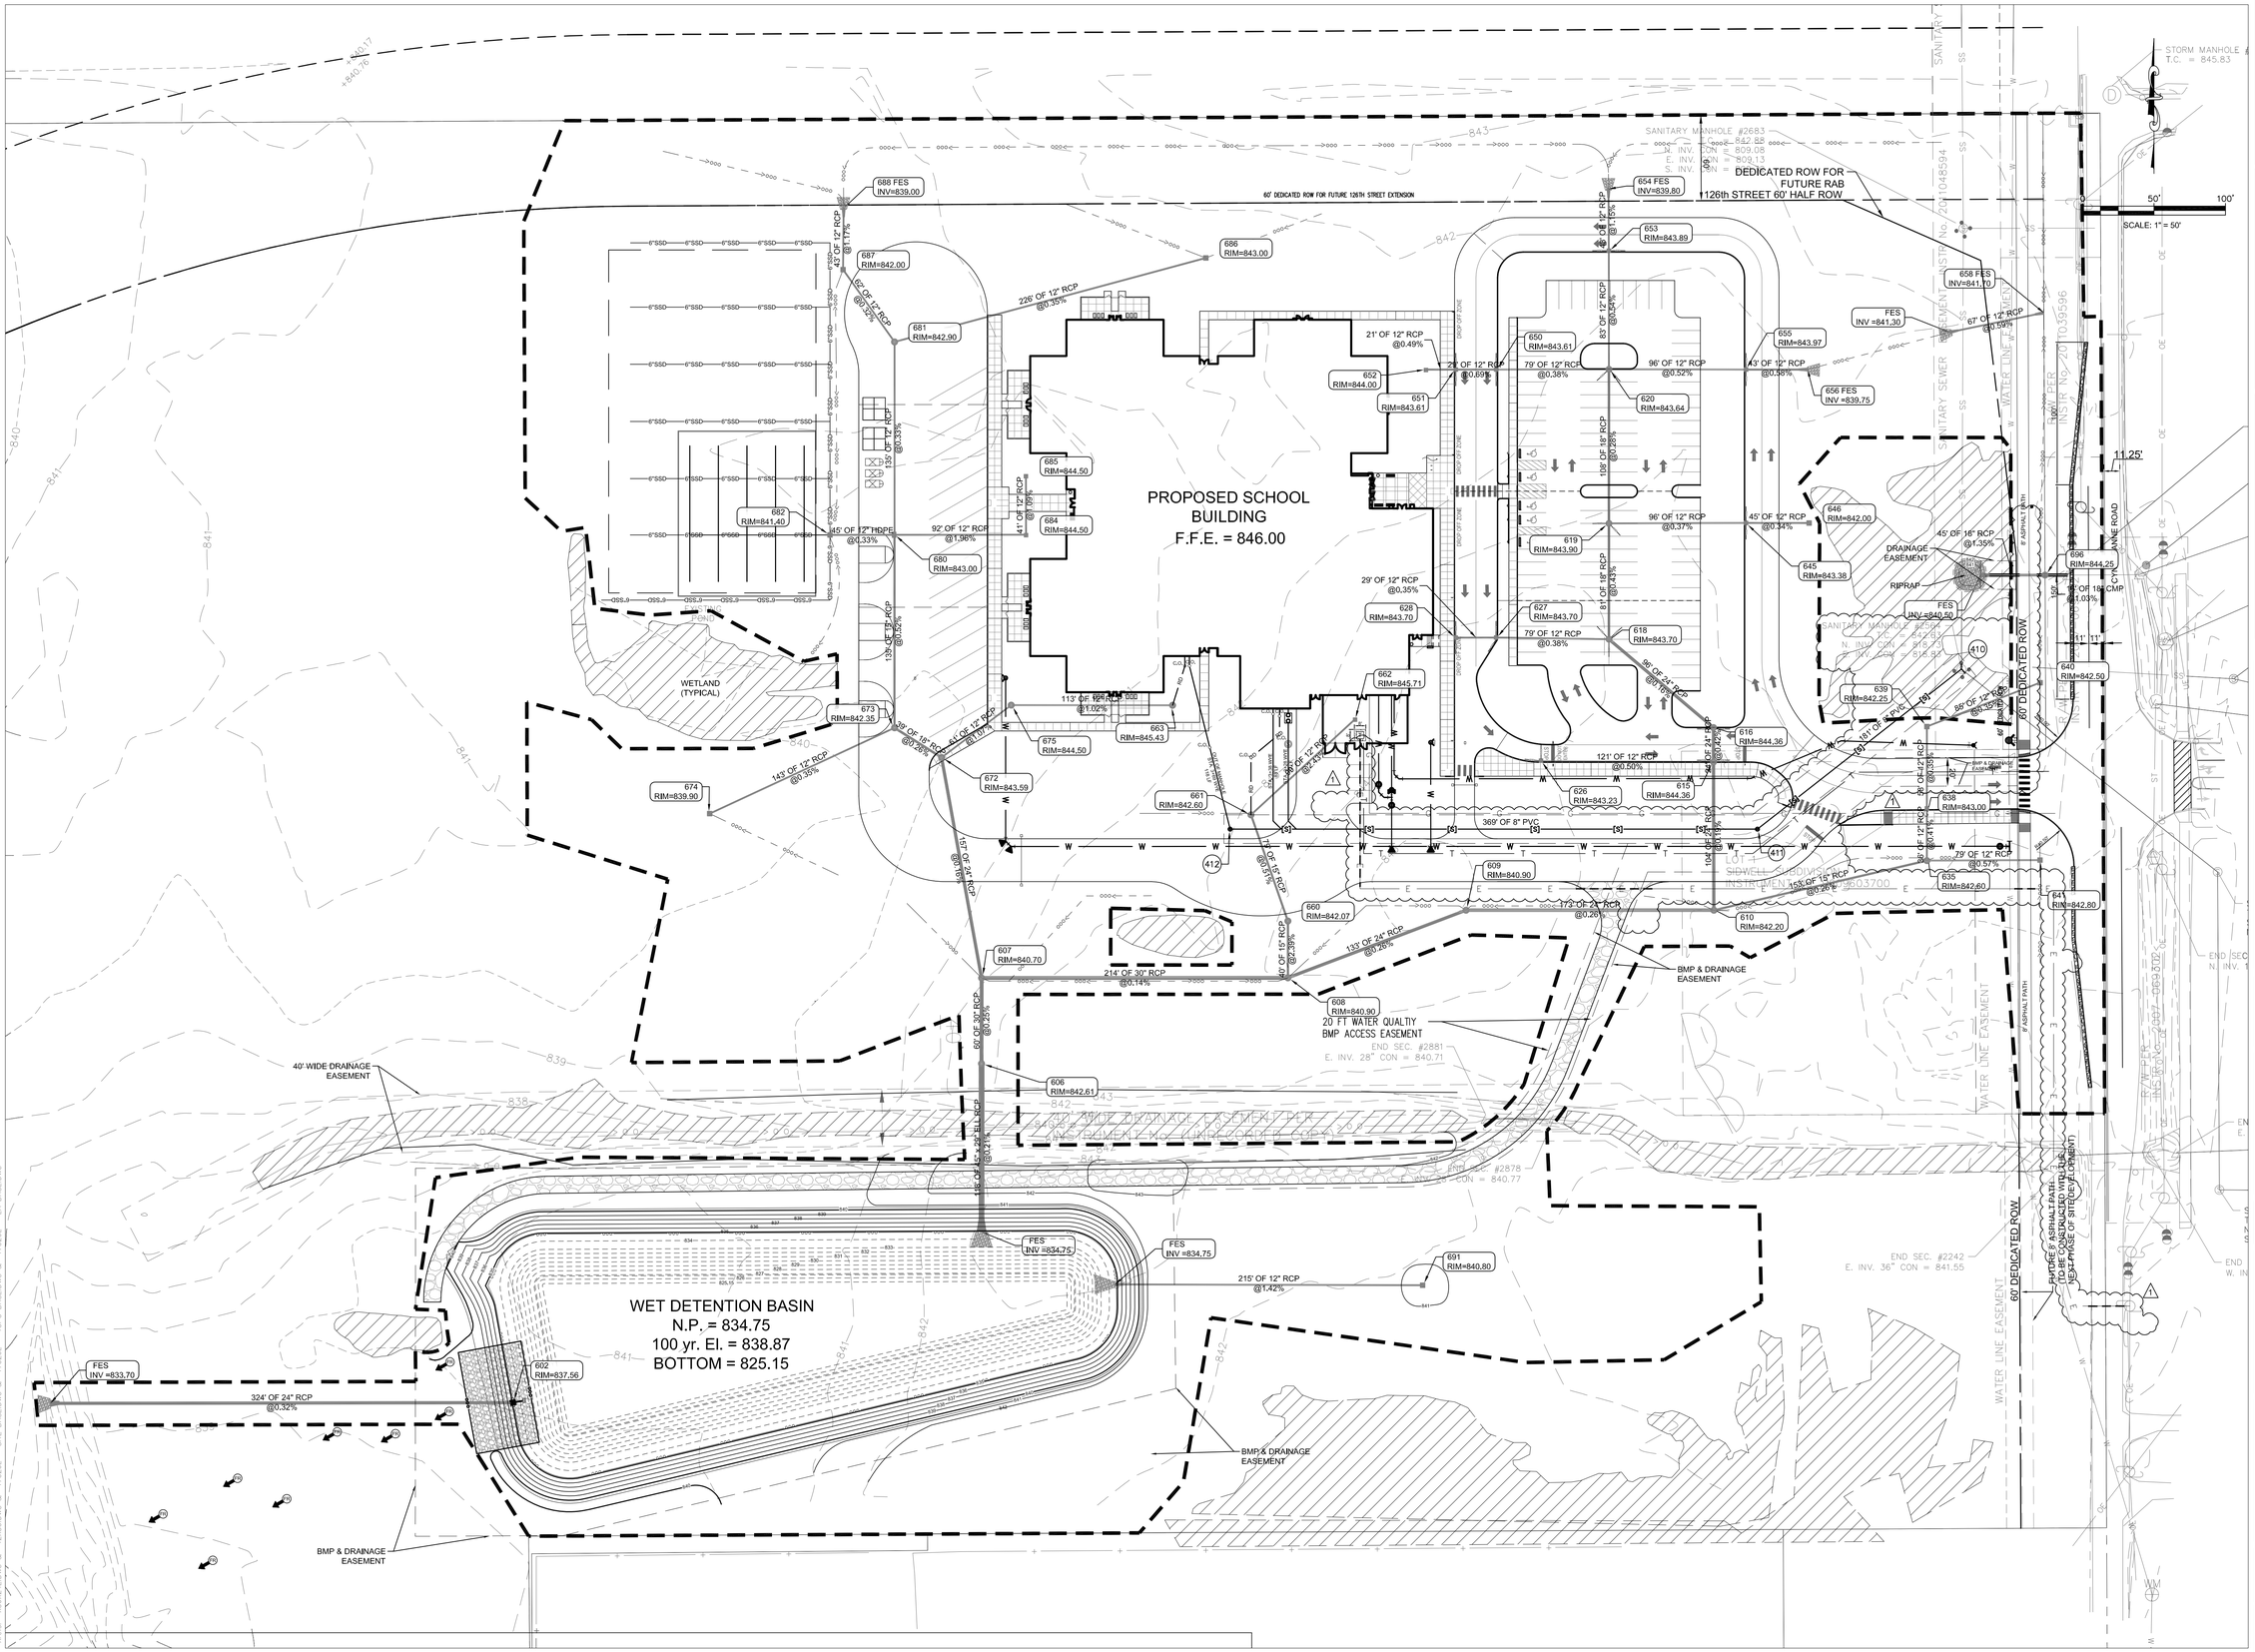

HAMILTON SOUTHEASTERN SCHOOL
13485 CUMBERLAND ROAD
FISHERS, IN 46038

CSO Architects
ARCHITECTURE - INTERIOR DESIGN
8831 Keystone Crossing Indianapolis, IN 46240
Main 317.848.7800 Fax 317.574.0957 csoinc.net

© 2007 CSO Architects, Inc. All Rights Reserved

A&F ENGINEERING
Transportation & Site Engineering
Creating Order Since 1984
8365 Keystone Crossing, Suite 201
Indianapolis, IN. 46240 (317) 202-0864

CONSTRUCTION PLANS FOR
HSE NEW ELEMENTARY #13
12500 CYNTHEANNE ROAD
FISHERS, INDIANA

Scope Drawings:
These drawings indicate the general scope of the project in terms of architectural design concept, the dimensions of the building, the major architectural elements and the type of structural, mechanical and electrical systems. The drawings do not necessarily indicate or describe all work required for full performance and completion of the requirements of the Contract. On the basis of the general scope indicated or described, the trade contractors shall furnish all items required for the proper execution and completion of the work.

Revisions:
1. ADDENDUM #1 10/26/17

Issue Date	Drawn By	Checked By
10/13/2017	JES	KKC

Drawing Title:
OVERALL UTILITY PLAN

Certified By:
KAREN K. COLLINS
REGISTERED
No. 10404538
STATE OF INDIANA
PROFESSIONAL ENGINEER

Drawing Number:
C501

Project Number:
17026L

Z:\2017\17026L - HSE CYNTHEANNE ROAD ELEMENTARY\DWGS\C501 - UTILITY PLAN.DWG plotted by KAREN COLLINS on 10/25/2017 6:40:38 PM last saved by KCOLLINS on 10/25/2017 6:05:17 PM
Xrefs: XB0FXE.DWG & 42X20.DWG & 17026L - SITE BASE.DWG & 17026L - TOPO BASE.DWG & 17026L - LA BASE.DWG