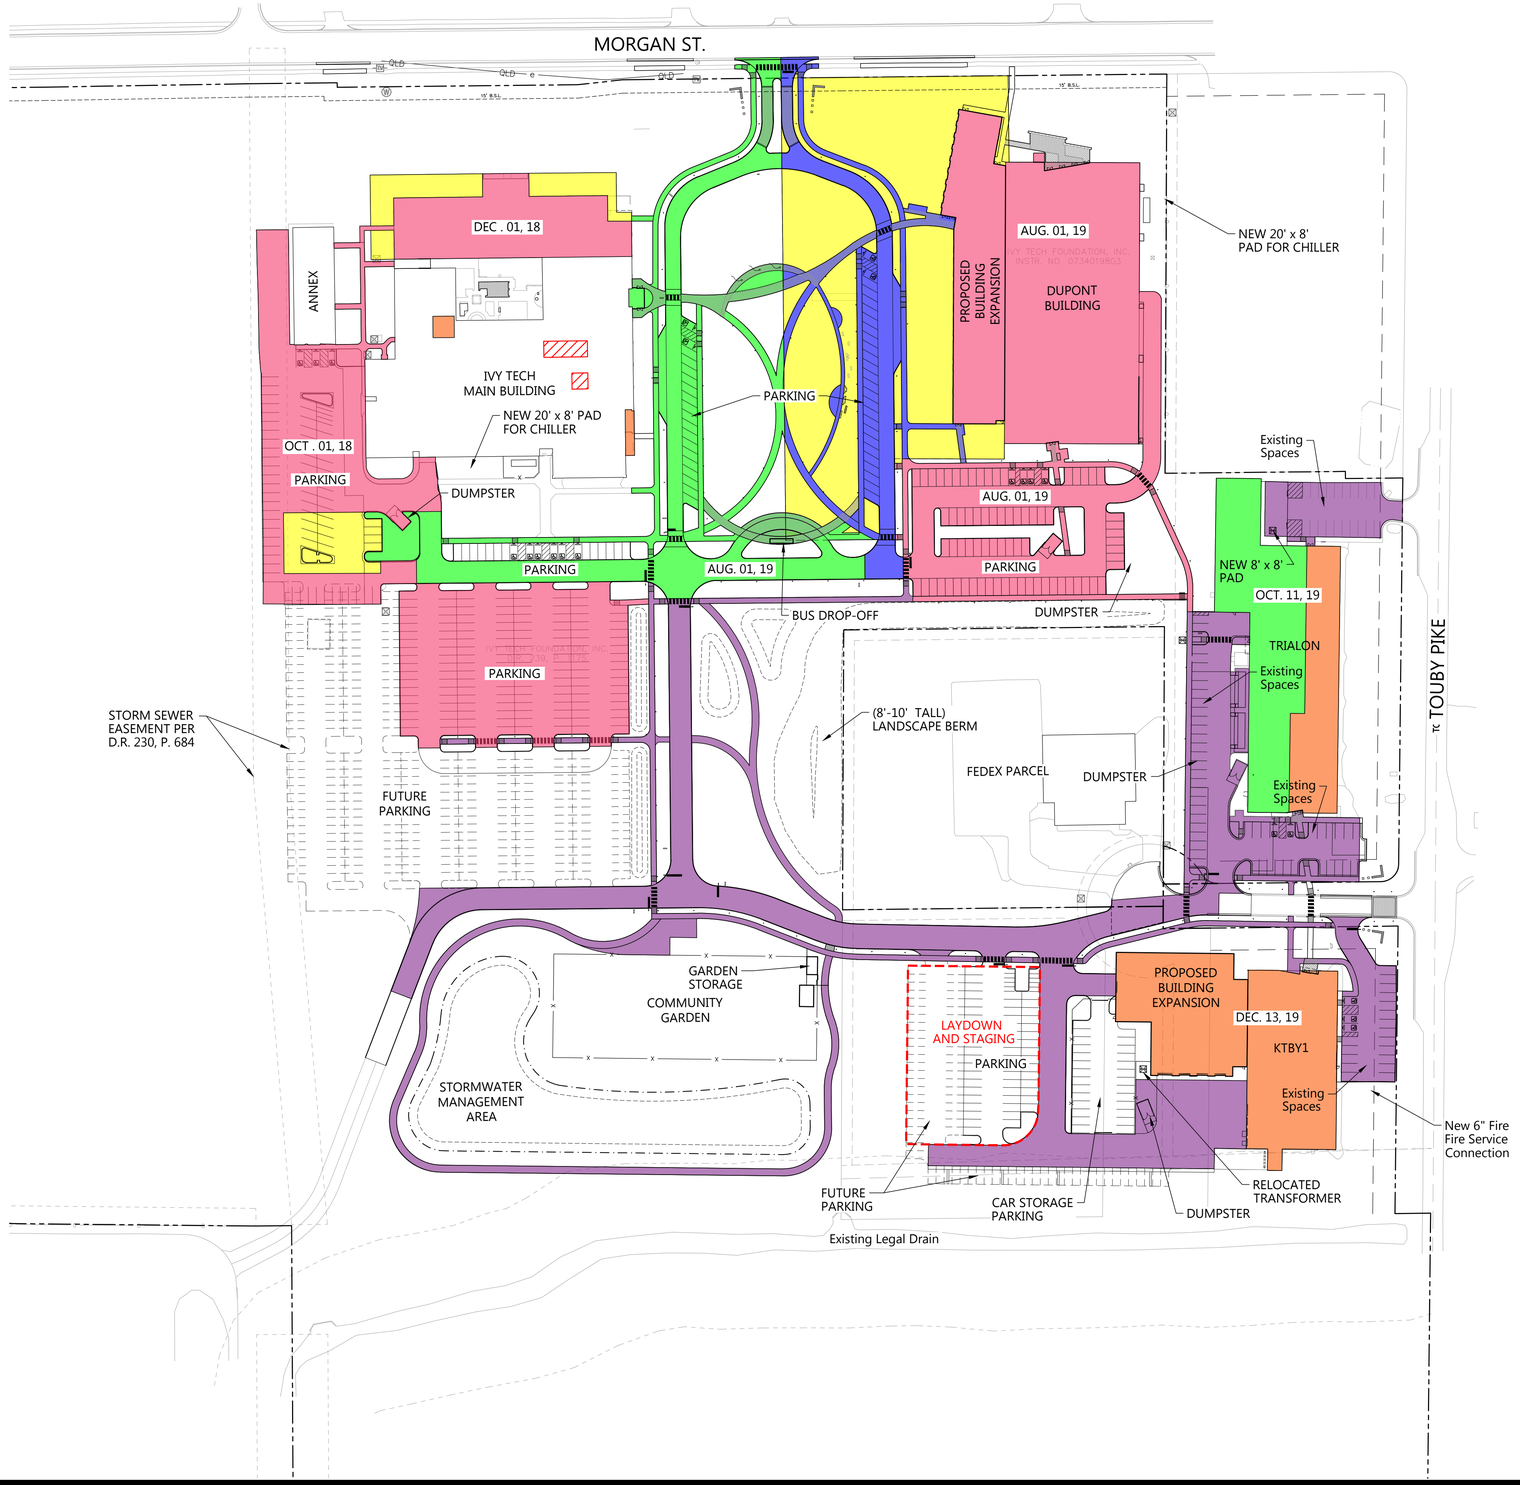

START

EARLY SPRING 2018	DEMO, FOUNDATION, SITE
MAY 14, 2018	
DEC. 01, 2019	
MAR. 01, 2019	
MAY 13, 2019	
AUG. 01, 2019	
AUG. 01, 2019	COMPLETE NOVEMBER 15, 2019

0' 80'

SCALE: 1" = 80'

March 23, 2018

Phasing Exhibit

Ivy Tech Community College
Kokomo, Indiana

IVY TECH COMMUNITY COLLEGE

AMERICAN STRUCTUREPOINT INC.

2017.00490

PLOT DATE: 3/23/2018 3:39 PM
DRAWING FILE: P:\2017\00490\D. Drawings\Civil\Exhibits\2018-03-23 - Phasing Plan\2017.00490_CE.2018-03-23.PHASING_PLAN.dwg