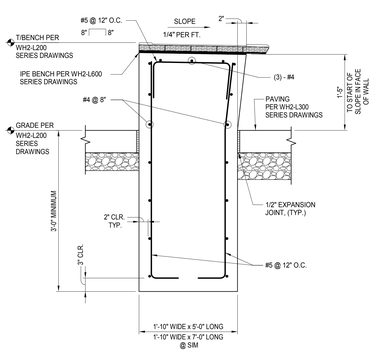

1 BENCH AT DROPOFF AND GARDEN
WH2-S420 N.T.S.

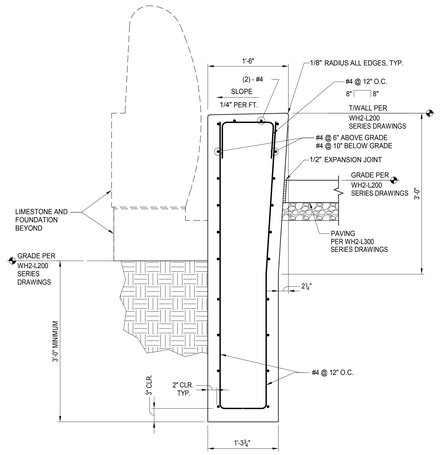

2 CURVED GARDEN SOFA
WH2-S420 N.T.S.

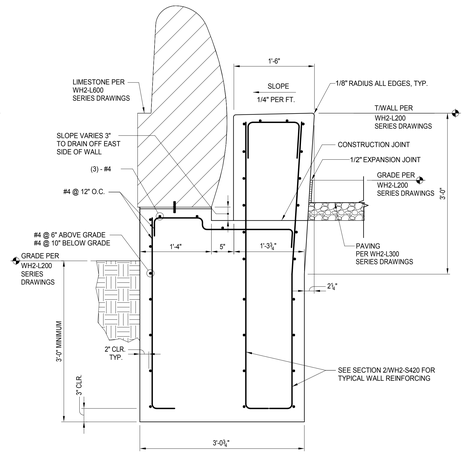

3 CURVED GARDEN SOFA
WH2-S420 N.T.S.

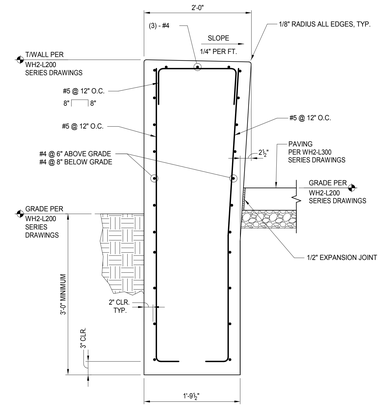

4 CURVED WALL
WH2-S420 N.T.S.

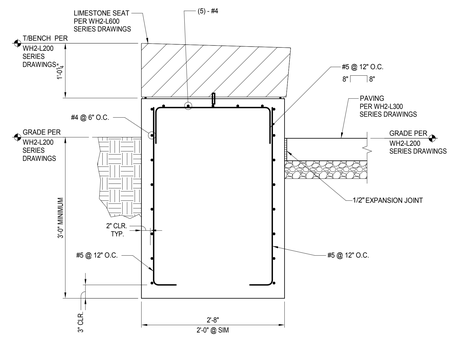

5 GARDEN BENCH
WH2-S420 N.T.S.

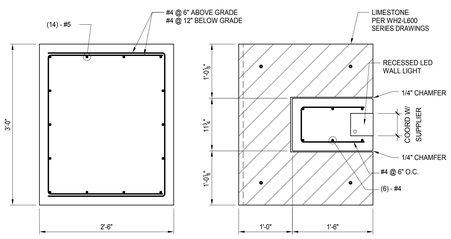

PLAN BELOW GRADE

PLAN ABOVE GRADE

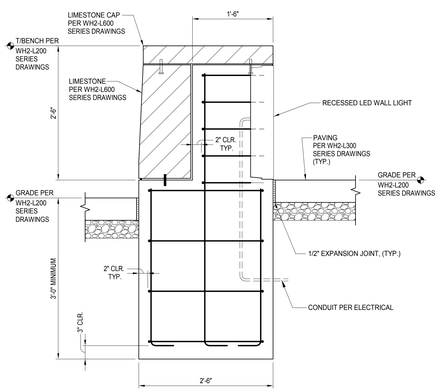

SECTION

6 WALKWAY BOLLARD
WH2-S420 N.T.S.

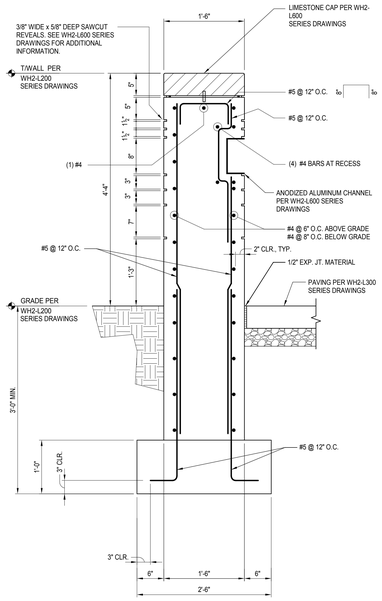

7 GARDEN RECOGNITION WALL
WH2-S420 N.T.S.

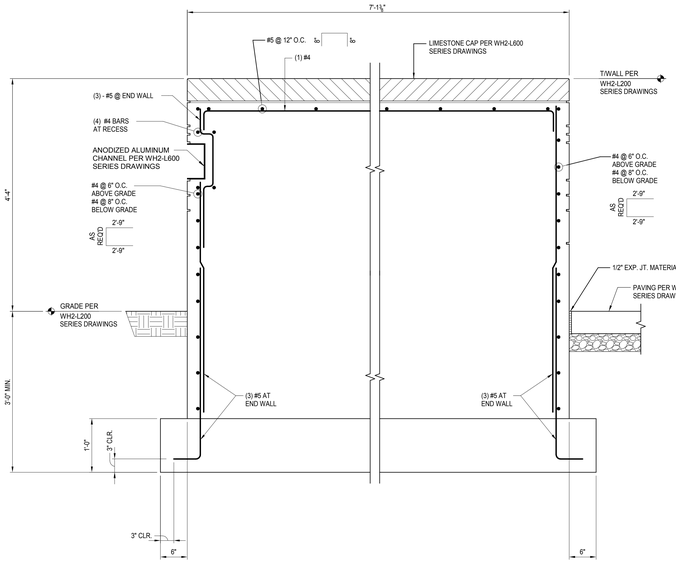

8 GARDEN RECOGNITION WALL
WH2-S420 N.T.S.

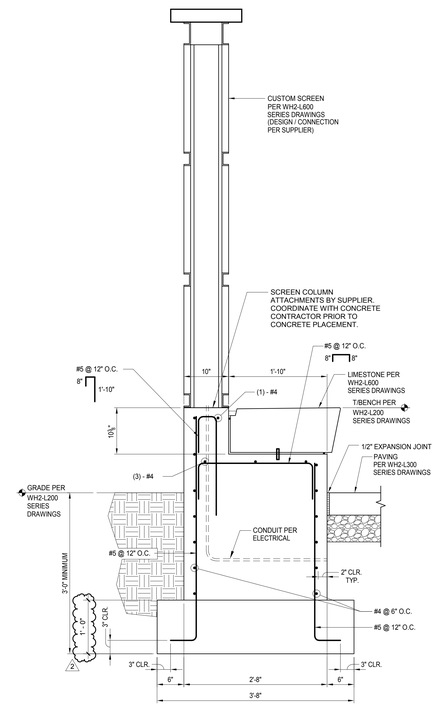

9 CUSTOM SCREEN AT BENCH
WH2-S420 N.T.S.

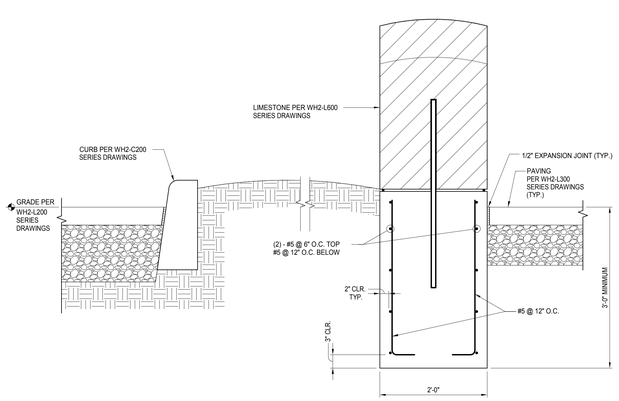

10 PLANTER ISLAND
WH2-S420 N.T.S.

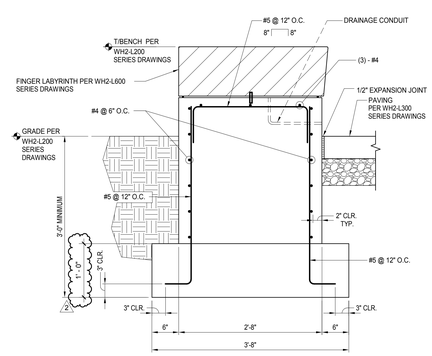

11 CUSTOM SCREEN AT FINGER LABYRINTH
WH2-S420 N.T.S.

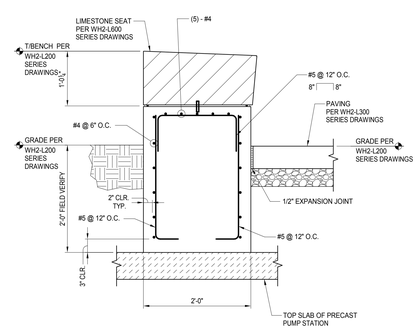

12 GARDEN BENCH AT PUMP STATION
WH2-S420 N.T.S.

ESKENAZI WOMEN'S GARDEN

INDIANAPOLIS, INDIANA

Owner
Health & Hospital Corporation d.b.a Eskenazi Health
720 Eskenazi Avenue
Indianapolis, In 46202
(317)880-0000

Architect
RATIO Architects, Inc.
101 South Pennsylvania Street
Indianapolis, Indiana 46204
(317) 633-4040

Civil Engineer
VS Engineering, Inc.
203 Main St., Suite 102
Evansville, Indiana 47708
(812) 401-0303

Electrical Engineer
Biaggi Chance Cummins London and Titzer (BCCLT)
300 Northwest Second Street
Evansville, Indiana 47708
(812) 423-4407

Irrigation Design
Irrigation Design Source
112 Shadowlawn Drive
Fishers, Indiana 46038
(317) 842-3123

Structural Engineer
American Structurepoint, Inc.
7260 Shadeland Station
Indianapolis, IN 46256
(317)-547-5580

SEAL | DATE

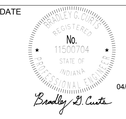

04/20/2018

SHEET ISSUE

1	BID SET	04/05/18
2	ADDENDUM #2	04/20/18

RATIO

COPYRIGHT NOTICE: THIS ARCHITECTURAL AND ENGINEERING DRAWING IS GIVEN IN CONFIDENCE AND IS THE PROPERTY OF RATIO ARCHITECTS, INC. AND THE INFORMATION ON IT MAY NOT BE DISCLOSED OR DISSEMINATED OR DUPLICATION MAY BE MADE WITHOUT PRIOR WRITTEN CONSENT OF RATIO ARCHITECTS, INC. ALL COMMON LAW RIGHTS OF COPYRIGHT AND OTHERWISE ARE HEREBY SPECIFICALLY RESERVED.

PROJECT NO. 2018.00351

SHEET TITLE

STRUCTURAL SECTIONS AND DETAILS - WOMEN'S GARDEN

SHEET NUMBER

WH2-S420