ADDENDUM NO. 22

Date: 09.15.2026

Project:
Westfield Washington School Corporation
Bid Package 06, Bid Item #33
SR32 & Centennial Road New Roundabout Construction
17707 Centennial Road,
Westfield, IN. 46074

Owner:
C/O Westfield Washington School Corporation
19500 Tomlinson Road
Westfield, IN 46074

HAGERMAN

BUILDING A **BETTER** FUTURE

Construction Manager:
Hagerman, Inc
10315 Allisonville Road
Fishers, IN 46038

TO: All Interested Bidders of Record

This Addendum #22, Dated 09.15.2026, forms part of the contract documents and modifies the original Bidding Documents Dated 09.04.2026. Please acknowledge receipt of this Addendum in the space provided on the Bid Form. Failure to acknowledge this Addendum may subject the Bidder to disqualification.

The Hagerman, Inc portion of this Addendum consists of the following information:

I. GENERAL INFORMATION

1. This is for Addendum #22 Dated 09.15.2026. (Please note this is really Addendum #02 for the SR 32 and Centennial Road New Round About Project) but is sequentially Addendum #22 on the overall Westfield Washington School New Middle School West Project, so we will refer to it as Addendum #22.

II. CHANGES TO THE PROJECT CONTRACT MANUAL

1. All contractors shall review the attached A&F Engineering (and CSO Architects) Addendum #22 Dated 09.15.2026 and incorporate the changes made to the drawings and specifications into the respective bid item scope of bid.

2. All Bidders shall review the updated Section 00 01 15 List of Drawings.

3. A question was asked to please clarify the site lighting electrical hand hold boxes: Per Jeff Hill A-F Engineer, the project civil engineer. On the Title Sheet, Drawing 1 of our plans, it cites reference to INDOT 2026 standard specifications. The INDOT standard specifications cite in 101.39 Plans that the 'plans' include our plan information along with INDOT's standard drawings. In INDOT's standard specifications Section 807.09 about Lighting Handholes it says they are to be like those found in the standard drawings also, which in those is reference to INDOT E-807-LTHH shows lighting handholes like included in the attached standard drawings. (But per section 807.09 it does allow for other types of materials of handholes (usually poly) if they are not in the driving area.) So, the typical lighting/signal subs to paving contractors know all about what is needed.

4. Please add the following sketches to the bid set of Drawing and Scope of Bid: Light Handhole Detail Drawing Standards No: E 807-LTHH-01, E 807-LTHH-02 and E 807-LTHH-03, copies attached to be included with your bid. Please add these sketches to Drawing 24 of 47.

5. Bid Item #33 SR 32 and Centennial Road New Round Contractor shall coordinate this Lighting Information with the City of Westfield Lighting Standards and the INDOT 2026 Specs.

III. DESIGN INFORMATION

1. A&F Engineering and CSO Addendum #22 Dated 09.15.2026

END OF SECTION

WWS NEW MIDDLE SCHOOL WEST
SR32 & Centennial Road Roundabout
Construction Work
LIST OF DRAWINGS

DRAWINGS			
No.	**Drawing Title**	**Drawing Date**	**Revisions**
1 of 47	Title	9/1/2026	
2 of 47	Index and General Notes	9/11/2026	Addendum #21
3 of 47	Typical Sections	9/1/2026	
4 of 47	Typical Sections	9/1/2026	
5 of 47	Plat No. 1	9/1/2026	
6 of 47	Geometric Tie-Up	9/1/2026	
7 of 47	Maintenance of Traffic	9/1/2026	
8 of 47	Maintenance of Traffic Local Detour	9/1/2026	
9 of 47	Maintenance of Traffic State Route Detour	9/1/2026	
10 of 47	Maintenance of Traffic	9/1/2026	
11 of 47	Plan – Line “PR-W” STA. 50+00.00 to STA. 56+00.00	9/1/2026	
12 of 47	Profile – Line “PR-W” STA. 50+00.00 to STA. 56+00.00	9/1/2026	
13 of 47	Plan – Line “PR-E” STA. 70+00.00 to STA. 76+00.00	9/1/2026	
14 of 47	Profile – Line “PR-E” STA. 70+00.00 to STA. 76+00.00	9/1/2026	
15 of 47	Plan – Line “PR-S” STA. 77+00.00 to STA. 83+00.00	9/1/2026	
16 of 47	Profile – Line “PR-S” STA. 77+00.00 to STA. 83+00.00	9/1/2026	
17 of 47	Plan – Line “PR-N” STA. 10+00.00 to STA. 16+00.00	9/1/2026	
18 of 47	Profile – Line “PR-N” STA. 10+00.00 to STA. 16+00.00	9/1/2026	
19 of 47	Plan – Line “PR-R” STA. 500+00.00 to STA. 503+00.00	9/1/2026	
20 of 47	Profile – Line “PR-R” STA. 500+00.00 to STA. 560+00.00	9/1/2026	
21 of 47	Spot Elevation Details	9/1/2026	
22 of 47	Spot Elevation Details	9/1/2026	
23 of 47	Erosion Control	9/1/2026	
24 of 47	Lighting Details	9/11/2026	Addendum #21

WWS NEW MIDDLE SCHOOL WEST
SR32 & Centennial Road Roundabout
Construction Work
LIST OF DRAWINGS

E 807-LTHH-01	Light Handhole Details		Addendum #22
E 807-LTHH-02	Light Handhole Connections		Addendum #22
E 807-LTHH-03	Light Handhole Drain & Cable Marker		Addendum #22
25 of 47	Pavement Markings and Sign Details	9/1/2026	
26 of 47	Sheet Sign Table	9/1/2026	
27 of 47	Pavement Markings Table	9/1/2026	
28 of 47	Structure Data Table	9/1/2026	
29 of 47	Cross Sections Line “PR-W”	9/1/2026	
30 of 47	Cross Sections Line “PR-W”	9/1/2026	
31 of 47	Cross Sections Line “PR-W”	9/1/2026	
32 of 47	Cross Sections Line “PR-W”	9/1/2026	
33 of 47	Cross Sections Line “PR-E”	9/1/2026	
34 of 47	Cross Sections Line “PR-E”	9/1/2026	
35 of 47	Cross Sections Line “PR-E”	9/1/2026	
36 of 47	Cross Sections Line “PR-E”	9/1/2026	
37 of 47	Cross Sections Line “PR-E”	9/1/2026	
38 of 47	Cross Sections Line “PR-S”	9/1/2026	
39 of 47	Cross Sections Line “PR-S”	9/1/2026	
40 of 47	Cross Sections Line “PR-S”	9/1/2026	
41 of 47	Cross Sections Line “PR-S”	9/1/2026	
42 of 47	Cross Sections Line “PR-N”	9/1/2026	
43 of 47	Cross Sections Line “PR-N”	9/1/2026	
44 of 47	Cross Sections Line “PR-N”	9/1/2026	
45 of 47	Cross Sections Line “PR-R”	9/1/2026	
46 of 47	Cross Sections Line “PR-R”	9/1/2026	
47 of 47	Cross Sections Line “PR-R”	9/1/2026	

WWS NEW MIDDLE SCHOOL WEST
SR32 & Centennial Road Roundabout
Construction Work
LIST OF DRAWINGS

Drawings included for reference and coordination ONLY:

1 of 48	COVER SHEET	8/11/2025	
2 of 48	INDEX AND GENERAL NOTES	8/11/2025	
3 of 48	TYPICAL SECTIONS	8/11/2025	
4 of 48	PLAT NO. 1	8/11/2025	
5 of 48	MAINTENANCE OF TRAFFIC	8/11/2025	
6 of 48	MAINTENANCE OF TRAFFIC	8/11/2025	
7 of 48	MAINTENANCE OF TRAFFIC	8/11/2025	
8 of 48	MAINTENANCE OF TRAFFIC	8/11/2025	
9 of 48	MAINTENANCE OF TRAFFIC	8/11/2025	
10 of 48	PLAN – LINE “PR-B” STA. 10+00.00 TO STA. 16+00.00	8/11/2025	
11 of 48	PROFILE – LINE “PR-B” STA. 10+00.00 TO STA. 16+00.00	8/11/2025	
12 of 48	PLAN – LINE “PR-B” 16+00.00 TO 22+00.00	8/11/2025	
13 of 48	PROFILE – LINE “PR-B” STA. 16+00.00 TO STA. 22+00.00	8/11/2025	
14 of 48	PLAN – LINE “PR-B” 22+00.00 TO 28+00.00	8/11/2025	
15 of 48	PROFILE – LINE “PR-B” STA. 22+00.00 TO STA. 25+38.59	8/11/2025	
16 of 48	PLAN – LINE “PR-A” STA. 62+00.00 TO STA. 68+00.00	8/11/2025	
17 of 48	PLAN – LINE “PR-A” STA. 68+00.00 TO STA. 74+00.00	8/11/2025	
18 of 48	CURB RAMP DETAILS	8/11/2025	
19 of 48	EROSION CONTROL DETAIL	8/11/2025	
20 of 48	EROSION CONTROL DETAIL	8/11/2025	
21 of 48	PAVEMENT MARKING DETAILS	8/11/2025	
22 of 48	SHEET SIGN & POST SUMMARY TABLE	8/11/2025	
23 of 48	PAVEMENT MARKINGS SUMMARY OF QUANTITIES	8/11/2025	
24 of 48	MISCELLANEOUS DETAIL	8/11/2025	
25 of 48	PAVEMENT QUANTITIES AND APPROACH TABLE	8/11/2025	

26 of 48	STRUCTURE DATA TABLE	8/11/2025	
27 of 48	CROSS SECTIONS LINE “PR-B”	8/11/2025	
28 of 48	CROSS SECTIONS LINE “PR-B”	8/11/2025	
29 of 48	CROSS SECTIONS LINE “PR-B”	8/11/2025	
30 of 48	CROSS SECTIONS LINE “PR-B”	8/11/2025	
31 of 48	CROSS SECTIONS LINE “PR-B”	8/11/2025	
32 of 48	CROSS SECTIONS LINE “PR-B”	8/11/2025	
33 of 48	CROSS SECTIONS LINE “PR-B”	8/11/2025	
34 of 48	CROSS SECTIONS LINE “PR-B”	8/11/2025	
35 of 48	CROSS SECTIONS LINE “PR-B”	8/11/2025	
36 of 48	CROSS SECTIONS LINE “PR-B”	8/11/2025	
37 of 48	CROSS SECTIONS LINE “PR-B”	8/11/2025	
38 of 48	CROSS SECTIONS LINE “PR-B”	8/11/2025	
39 of 48	CROSS SECTIONS LINE “PR-A”	8/11/2025	
40 of 48	CROSS SECTIONS LINE “PR-A”	8/11/2025	
41 of 48	CROSS SECTIONS LINE “PR-A”	8/11/2025	
42 of 48	CROSS SECTIONS LINE “PR-A”	8/11/2025	
43 of 48	CROSS SECTIONS LINE “PR-A”	8/11/2025	
44 of 48	CROSS SECTIONS LINE “PR-A”	8/11/2025	
45 of 48	CROSS SECTIONS LINE “PR-A”	8/11/2025	
46 of 48	CROSS SECTIONS LINE “PR-A”	8/11/2025	
47 of 48	CROSS SECTIONS LINE “PR-A”	8/11/2025	
48 of 48	CROSS SECTIONS LINE “PR-A”	8/11/2025	
1OF12	Topographic Survey	8/18/2023	BP 03
2OF12	Topographic Survey	8/18/2023	BP 03
3OF12	Topographic Survey	8/18/2023	BP 03

WWS NEW MIDDLE SCHOOL WEST
SR32 & Centennial Road Roundabout
Construction Work
LIST OF DRAWINGS

4OF12	Topographic Survey	8/18/2023	BP 03
5OF12	Topographic Survey	8/18/2023	BP 03
6OF12	Topographic Survey	8/18/2023	BP 03
7OF12	Topographic Survey	8/18/2023	BP 03
8OF12	Topographic Survey	8/18/2023	BP 03
9OF12	Topographic Survey	8/18/2023	BP 03
10OF12	Topographic Survey	8/18/2023	BP 03
11OF12	Topographic Survey	8/18/2023	BP 03
12OF12	Topographic Survey	8/18/2023	BP 03
C100	COVER SHEET	8/8/2025	ASI 26 - Trans Pipe Outlet
C101	EXISTING CONDITIONS & DEMOLITION PLAN	1/22/2025	ASI 09 - Civil TAC Updates
C102	EXISTING CONDITIONS & DEMOLITION PLAN	6/17/2024	BP 03
C250	Index and Typ	6/21/2024	BP 03
C251	PLAN "PR-A" STA. 00+00 TO STA. 5+80	1/22/2025	ASI 09 - Civil TAC Updates
C252	PROFILE "PR-A" STA. 00+00 TO STA. 05+80	1/22/2025	ASI 09 - Civil TAC Updates
C253	PLAN "PR-A" STA. 05+50 TO STA. 11+00	1/22/2025	ASI 09 - Civil TAC Updates
C254	PROFILE "PR-A" STA. 05+50 TO STA. 11+00	1/22/2025	ASI 09 - Civil TAC Updates
C255	PLAN "PR-A" STA. 11+00 TO STA. 15+39	1/22/2025	ASI 09 - Civil TAC Updates
C256	PROFILE "PR-A" STA. 11+00 TO STA. 15+39	1/22/2025	ASI 09 - Civil TAC Updates
C257	PLAN "PR-B" STA. 00+00 TO STA. 05+00	1/22/2025	ASI 09 - Civil TAC Updates
C258	PROFILE "PR-B" STA. 00+00 TO STA. 5+50	6/17/2024	BP 03
C259	PLAN "PR-B" STA. 05+00 TO STA. 07+91	1/22/2025	ASI 09 - Civil TAC Updates
C260	PROFILE "PR-B" STA. 05+50 TO STA. 7+91	6/17/2024	BP 03
C261	PLAN "PR-C" STA. 00+00 TO STA. 06+00	1/22/2025	ASI 09 - Civil TAC Updates
C262	PROFILE "PR-C" STA. 00+00 TO STA. 06+00	6/17/2024	BP 03
C263	PLAN "PR-C" STA. 06+00 TO STA. 12+00	1/22/2025	ASI 09 - Civil TAC Updates
C264	PROFILE "PR-C" STA. 06+00 TO STA. 12+00	6/17/2024	BP 03

C265	PLAN "PR-C" STA. 12+00 TO STA. 17+00	1/22/2025	ASI 09 - Civil TAC Updates
C266	PROFILE "PR-C" STA. 12+00 TO STA. 18+00	6/17/2024	BP 03
C267	PLAN "PR-C" STA. 17+00 TO STA. 23+00	1/22/2025	ASI 09 - Civil TAC Updates
C268	PROFILE "PR-C" STA. 18+00 TO STA. 24+00	6/17/2024	BP 03
C269	PLAN "PR-C" STA. 23+00 TO STA. 29+79	1/22/2025	ASI 09 - Civil TAC Updates
C270	PROFILE "PR-C" STA. 24+00 TO STA. 29+52	9/26/2024	ASI 02 - Civil Updates
C300	OVERALL GRADING PLAN	1/22/2025	ASI 09 - Civil TAC Updates
C301	GRADING PLAN	1/22/2025	ASI 09 - Civil TAC Updates
C302	GRADING PLAN	1/22/2025	ASI 09 - Civil TAC Updates
C303	GRADING PLAN	1/22/2025	ASI 09 - Civil TAC Updates
C304	GRADING PLAN	1/22/2025	ASI 09 - Civil TAC Updates
C305	GRADING PLAN	1/22/2025	ASI 09 - Civil TAC Updates
C306	GRADING PLAN	1/22/2025	ASI 09 - Civil TAC Updates
C307	GRADING PLAN	1/22/2025	ASI 09 - Civil TAC Updates
C401	SWPPP PLAN (INITIAL)	6/17/2024	BP 03
C402	SWPPP PLAN (INITIAL)	6/17/2024	BP 03
C403	SWPPP PLAN (CONST.)	1/22/2025	ASI 09 - Civil TAC Updates
C404	SWPPP PLAN (CONST.)	1/22/2025	ASI 09 - Civil TAC Updates
C405	SWPPP PLAN (FINAL)	1/22/2025	ASI 09 - Civil TAC Updates
C406	SWPPP PLAN (FINAL)	1/22/2025	ASI 09 - Civil TAC Updates
C407	SWPPP PLAN (DETAILS)	6/17/2024	BP 03
C408	SWPPP PLAN (DETAILS)	6/17/2024	BP 03
C409	SWPPP PLAN (INFORMATION)	6/21/2024	BP 03
C410	SWPPP PLAN (INFORMATION)	1/22/2025	ASI 09 - Civil TAC Updates
C500	STRUCTURE DATA TABLE	1/22/2025	ASI 09 - Civil TAC Updates
C500A	PIPE DATA TABLE	1/22/2025	ASI 09 - Civil TAC Updates

WWS NEW MIDDLE SCHOOL WEST
SR32 & Centennial Road Roundabout
Construction Work
LIST OF DRAWINGS

C501	UTILITY PLAN	2/28/2025	ASI 13 - Site Utility Modifications
C502	UTILITY PLAN	2/28/2025	ASI 13 - Site Utility Modifications
C503	UTILITY PLAN	2/28/2025	ASI 13 - Site Utility Modifications
C504	UTILITY PLAN	2/28/2025	ASI 13 - Site Utility Modifications
C505	UTILITY PLAN	1/22/2025	ASI 09 - Civil TAC Updates
C506	UTILITY PLAN	8/20/2025	ASI 26 - Trans Pipe Outlet
C601	SANITARY PLAN & PROFILE	2/28/2025	ASI 13 - Site Utility Modifications
C700	OVERALL UTILITY PLAN	1/22/2025	ASI 09 - Civil TAC Updates
C701	STORM PLAN & PROFILE	1/22/2025	ASI 09 - Civil TAC Updates
C702	STORM PLAN & PROFILE	1/22/2025	ASI 09 - Civil TAC Updates
C703	STORM PLAN & PROFILE	1/22/2025	ASI 09 - Civil TAC Updates
C704	STORM PLAN & PROFILE	2/28/2025	ASI 13 - Site Utility Modifications
C705	STORM PLAN & PROFILE	1/22/2025	ASI 09 - Civil TAC Updates
C706	STORM PLAN & PROFILE	1/22/2025	ASI 09 - Civil TAC Updates
C707	STORM PLAN & PROFILE	1/22/2025	ASI 09 - Civil TAC Updates
C708	STORM PLAN & PROFILE	1/22/2025	ASI 09 - Civil TAC Updates
C709	STORM PLAN & PROFILE	1/22/2025	ASI 09 - Civil TAC Updates
C710	STORM PLAN & PROFILE	1/22/2025	ASI 09 - Civil TAC Updates
C711	STORM PLAN & PROFILE	1/22/2025	ASI 09 - Civil TAC Updates
C712	STORM PLAN & PROFILE	1/22/2025	ASI 09 - Civil TAC Updates
C713	STORM PLAN & PROFILE	1/22/2025	ASI 09 - Civil TAC Updates
C901	SITE DETAILS	1/22/2025	ASI 09 - Civil TAC Updates

WWS NEW MIDDLE SCHOOL WEST
SR32 & Centennial Road Roundabout
Construction Work
LIST OF DRAWINGS

C902	SITE DETAILS	6/17/2024	BP 03
C903	SITE DETAILS	6/21/2024	BP 03
C904	SITE DETAILS	1/22/2025	ASI 09 - Civil TAC Updates
C905	SITE DETAILS	1/22/2025	ASI 09 - Civil TAC Updates
C906	SITE DETAILS	9/26/2024	ASI 02 - Civil Updates
C907	SITE DETAILS	2/28/2025	ASI 13 - Site Utility Modifications
L010	TREE PRESERVATION PLAN	12/6/2024	Conformed Set (12/06/2024)
L100	REFERENCE PLAN	12/6/2024	Conformed Set (12/06/2024)
L101	MATERIALS & NOTES	12/6/2024	Conformed Set (12/06/2024)
L102	MATERIALS & NOTES	12/6/2024	Conformed Set (12/06/2024)
L103	MATERIALS & NOTES	12/6/2024	Conformed Set (12/06/2024)
L104	MATERIALS & NOTES	12/6/2024	Conformed Set (12/06/2024)
L105	MATERIALS & NOTES	12/6/2024	Conformed Set (12/06/2024)
L106	MATERIALS & NOTES	12/6/2024	Conformed Set (12/06/2024)
L107	MATERIALS & NOTES	12/6/2024	Conformed Set (12/06/2024)
L108	MATERIALS & NOTES	12/6/2024	Conformed Set (12/06/2024)
L201	LAYOUT PLAN	12/6/2024	Conformed Set (12/06/2024)
L202	LAYOUT PLAN	12/6/2024	Conformed Set (12/06/2024)
L203	LAYOUT PLAN	12/6/2024	Conformed Set (12/06/2024)
L204	LAYOUT PLAN	12/6/2024	Conformed Set (12/06/2024)
L205	LAYOUT PLAN	12/6/2024	Conformed Set (12/06/2024)
L206	LAYOUT PLAN	12/6/2024	Conformed Set (12/06/2024)
L207	LAYOUT PLAN	12/6/2024	Conformed Set (12/06/2024)
L208	LAYOUT PLAN	12/6/2024	Conformed Set (12/06/2024)

L301	ENLARGED ATHLETIC PLANS	12/6/2024	Conformed Set (12/06/2024)
L302	ENLARGED ATHLETIC PLANS	12/6/2024	Conformed Set (12/06/2024)
L303	ENLARGED ATHLETIC PLANS	11/22/2024	ASI 04 - Irrigation Room Dugout
L304	ENLARGED ATHLETIC PLANS	12/6/2024	Conformed Set (12/06/2024)
L305	ENLARGED ATHLETIC PLANS	12/6/2024	Conformed Set (12/06/2024)
L306	ENLARGED ATHLETIC PLANS	12/6/2024	Conformed Set (12/06/2024)
L307	ENLARGED ATHLETIC PLANS	12/6/2024	Conformed Set (12/06/2024)
L308	BLEACHER AND PRESS BOX PLANS & DETAILS	12/6/2024	Conformed Set (12/06/2024)
L309	BLEACHER AND PRESS BOX PLANS & DETAILS	12/6/2024	Conformed Set (12/06/2024)
L310	BLEACHER AND PRESS BOX PLANS & DETAILS	12/6/2024	Conformed Set (12/06/2024)
L311	BLEACHER AND PRESS BOX PLANS & DETAILS	12/6/2024	Conformed Set (12/06/2024)
L312	BLEACHER AND PRESS BOX PLANS & DETAILS	12/6/2024	Conformed Set (12/06/2024)
L313	BLEACHER AND PRESS BOX PLANS & DETAILS	12/6/2024	Conformed Set (12/06/2024)
L314	BLEACHER AND PRESS BOX PLANS & DETAILS	12/6/2024	Conformed Set (12/06/2024)
L315	BLEACHER AND PRESS BOX PLANS & DETAILS	12/6/2024	Conformed Set (12/06/2024)
L316	BLEACHER AND PRESS BOX PLANS & DETAILS	12/6/2024	Conformed Set (12/06/2024)
L317	BLEACHER AND PRESS BOX PLANS & DETAILS	12/6/2024	Conformed Set (12/06/2024)
L318	BLEACHER AND PRESS BOX PLANS & DETAILS	12/6/2024	Conformed Set (12/06/2024)
L401	PLANTING PLAN	12/6/2024	Conformed Set (12/06/2024)
L402	PLANTING PLAN	12/6/2024	Conformed Set (12/06/2024)
L403	PLANTING PLAN	12/6/2024	Conformed Set (12/06/2024)
L404	PLANTING PLAN	7/26/2024	Conformed Set (12/06/2024)
L405	PLANTING PLAN	7/26/2024	Conformed Set (12/06/2024)
L406	PLANTING PLAN	7/26/2024	Conformed Set (12/06/2024)


WWS NEW MIDDLE SCHOOL WEST
SR32 & Centennial Road Roundabout
Construction Work
LIST OF DRAWINGS


L407	PLANTING PLAN	7/26/2024	Conformed Set (12/06/2024)
L408	PLANTING PLAN	7/26/2024	Conformed Set (12/06/2024)
L500	SITE DETAILS	12/6/2024	Conformed Set (12/06/2024)
L501	SITE DETAILS	12/6/2024	Conformed Set (12/06/2024)
L502	SITE DETAILS	12/6/2024	Conformed Set (12/06/2024)
L510	ATHLETIC DETAILS	12/6/2024	Conformed Set (12/06/2024)
L511	ATHLETIC DETAILS	12/6/2024	Conformed Set (12/06/2024)
L512	ATHLETIC DETAILS	12/6/2024	Conformed Set (12/06/2024)

END OF SECTION


GENERAL NOTES

1. Alternate handhole minimum size shall be 1'–7 x 2'–6 x 1'–10 depth with 2 in. lid thickness.
2. Approximate weight for cast iron ring and cover shall be 320 lb.

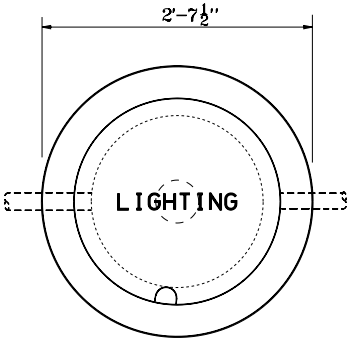

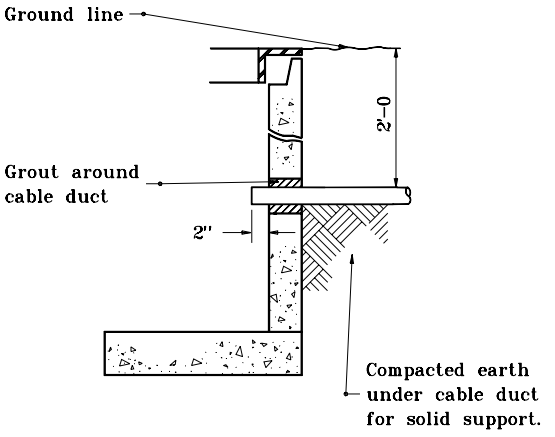

CABLE DUCT ENTERING HANDHOLE

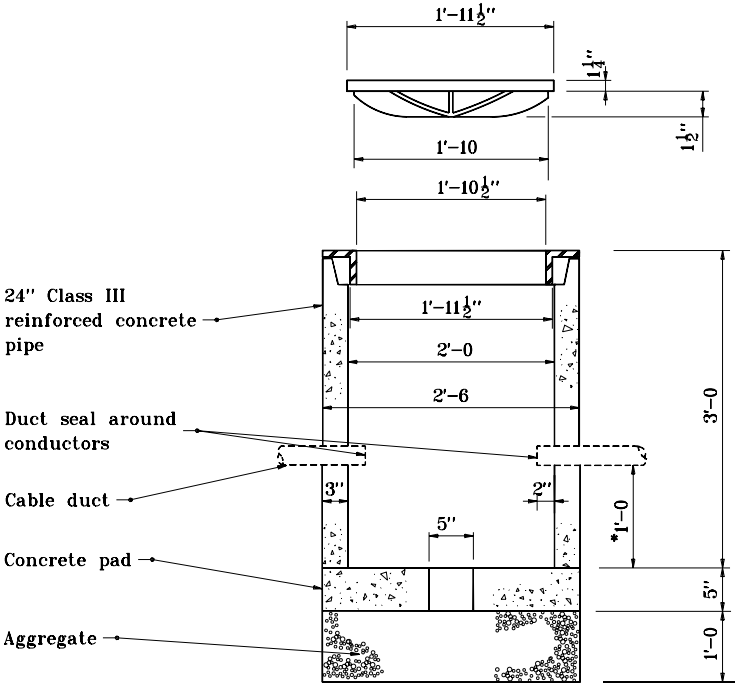

* 4" min. for alternate handhole

STREET & ALLEY TYPE HANDHOLE

INDIANA DEPARTMENT OF TRANSPORTATION

LIGHT HANDHOLE DETAILS

MARCH 1995

STANDARD DRAWING NO. **E 807–LTHH–01**


ANTHONY L. UREMOVICH REGISTERED No. 18095 STATE OF INDIANA PROFESSIONAL ENGINEER

DESIGN STANDARDS ENGINEER

DETAILS PLACED IN THIS FORMAT	7-27-99
/s/ Anthony L. Uremovich DESIGN STANDARDS ENGINEER	7-27-99 DATE
/s/ Firooz Zandi CHIEF HIGHWAY ENGINEER	7-27-99 DATE
ORIGINALLY APPROVED	3-01-95

GENERAL NOTES

1. For multiple compression fitting and insulating link details, see Standard Drawing No. E 803-SNWR-04.

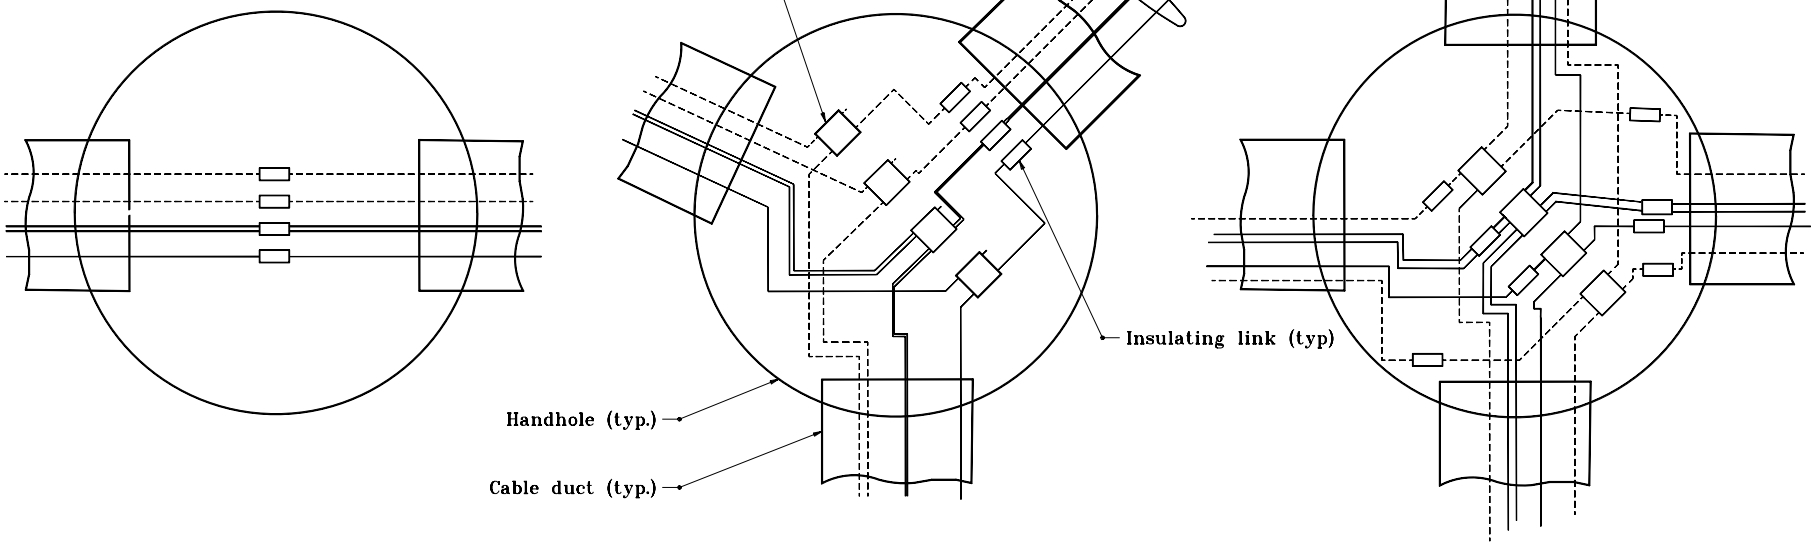

Type A **Type B** **Type C**

HANDHOLE CONNECTION DIAGRAM

INDIANA DEPARTMENT OF TRANSPORTATION

LIGHT HANDHOLE CONNECTIONS


MARCH 1995

STANDARD DRAWING NO. **E 807-LTHH-02**


ANTHONY L. UREMOVICH REGISTERED No. 18095 STATE OF INDIANA PROFESSIONAL ENGINEER

DESIGN STANDARDS ENGINEER


DETAILS PLACED IN THIS FORMAT	11-15-99
/s/ Anthony L. Uremovich DESIGN STANDARDS ENGINEER	11-15-99 DATE
/s/ Firooz Zandi CHIEF HIGHWAY ENGINEER	11-15-99 DATE
ORIGINALLY APPROVED	3-01-95

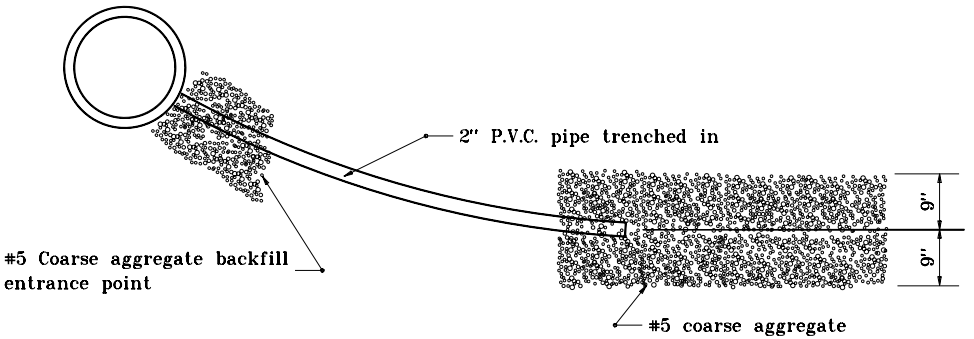

PLAN VIEW

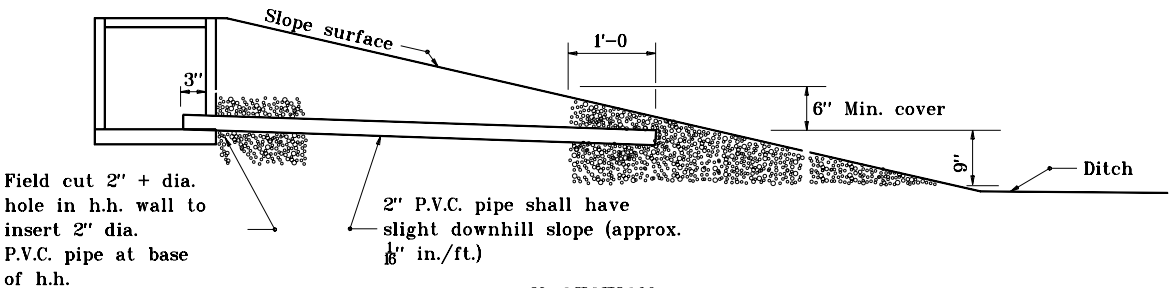

X-SECTION

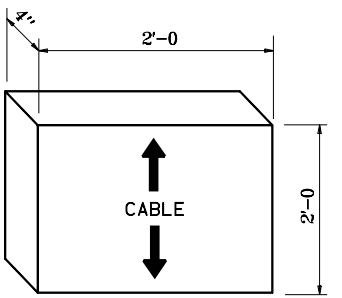

CABLE MARKER

HANDHOLE DRAIN DETAIL

INDIANA DEPARTMENT OF TRANSPORTATION

LIGHT HANDHOLE DRAIN & CABLE MARKER

MARCH 1995

STANDARD DRAWING NO. **E 807-LTHH-03**

ANTHONY L. UREMOVICH REGISTERED No. 18095 STATE OF INDIANA PROFESSIONAL ENGINEER

DESIGN STANDARDS ENGINEER

DETAILS PLACED IN THIS FORMAT	11-15-99
/s/ Anthony L. Uremovich DESIGN STANDARDS ENGINEER	11-15-99 DATE
/s/ Firooz Zandi CHIEF HIGHWAY ENGINEER	11-15-99 DATE
ORIGINALLY APPROVED	3-01-95